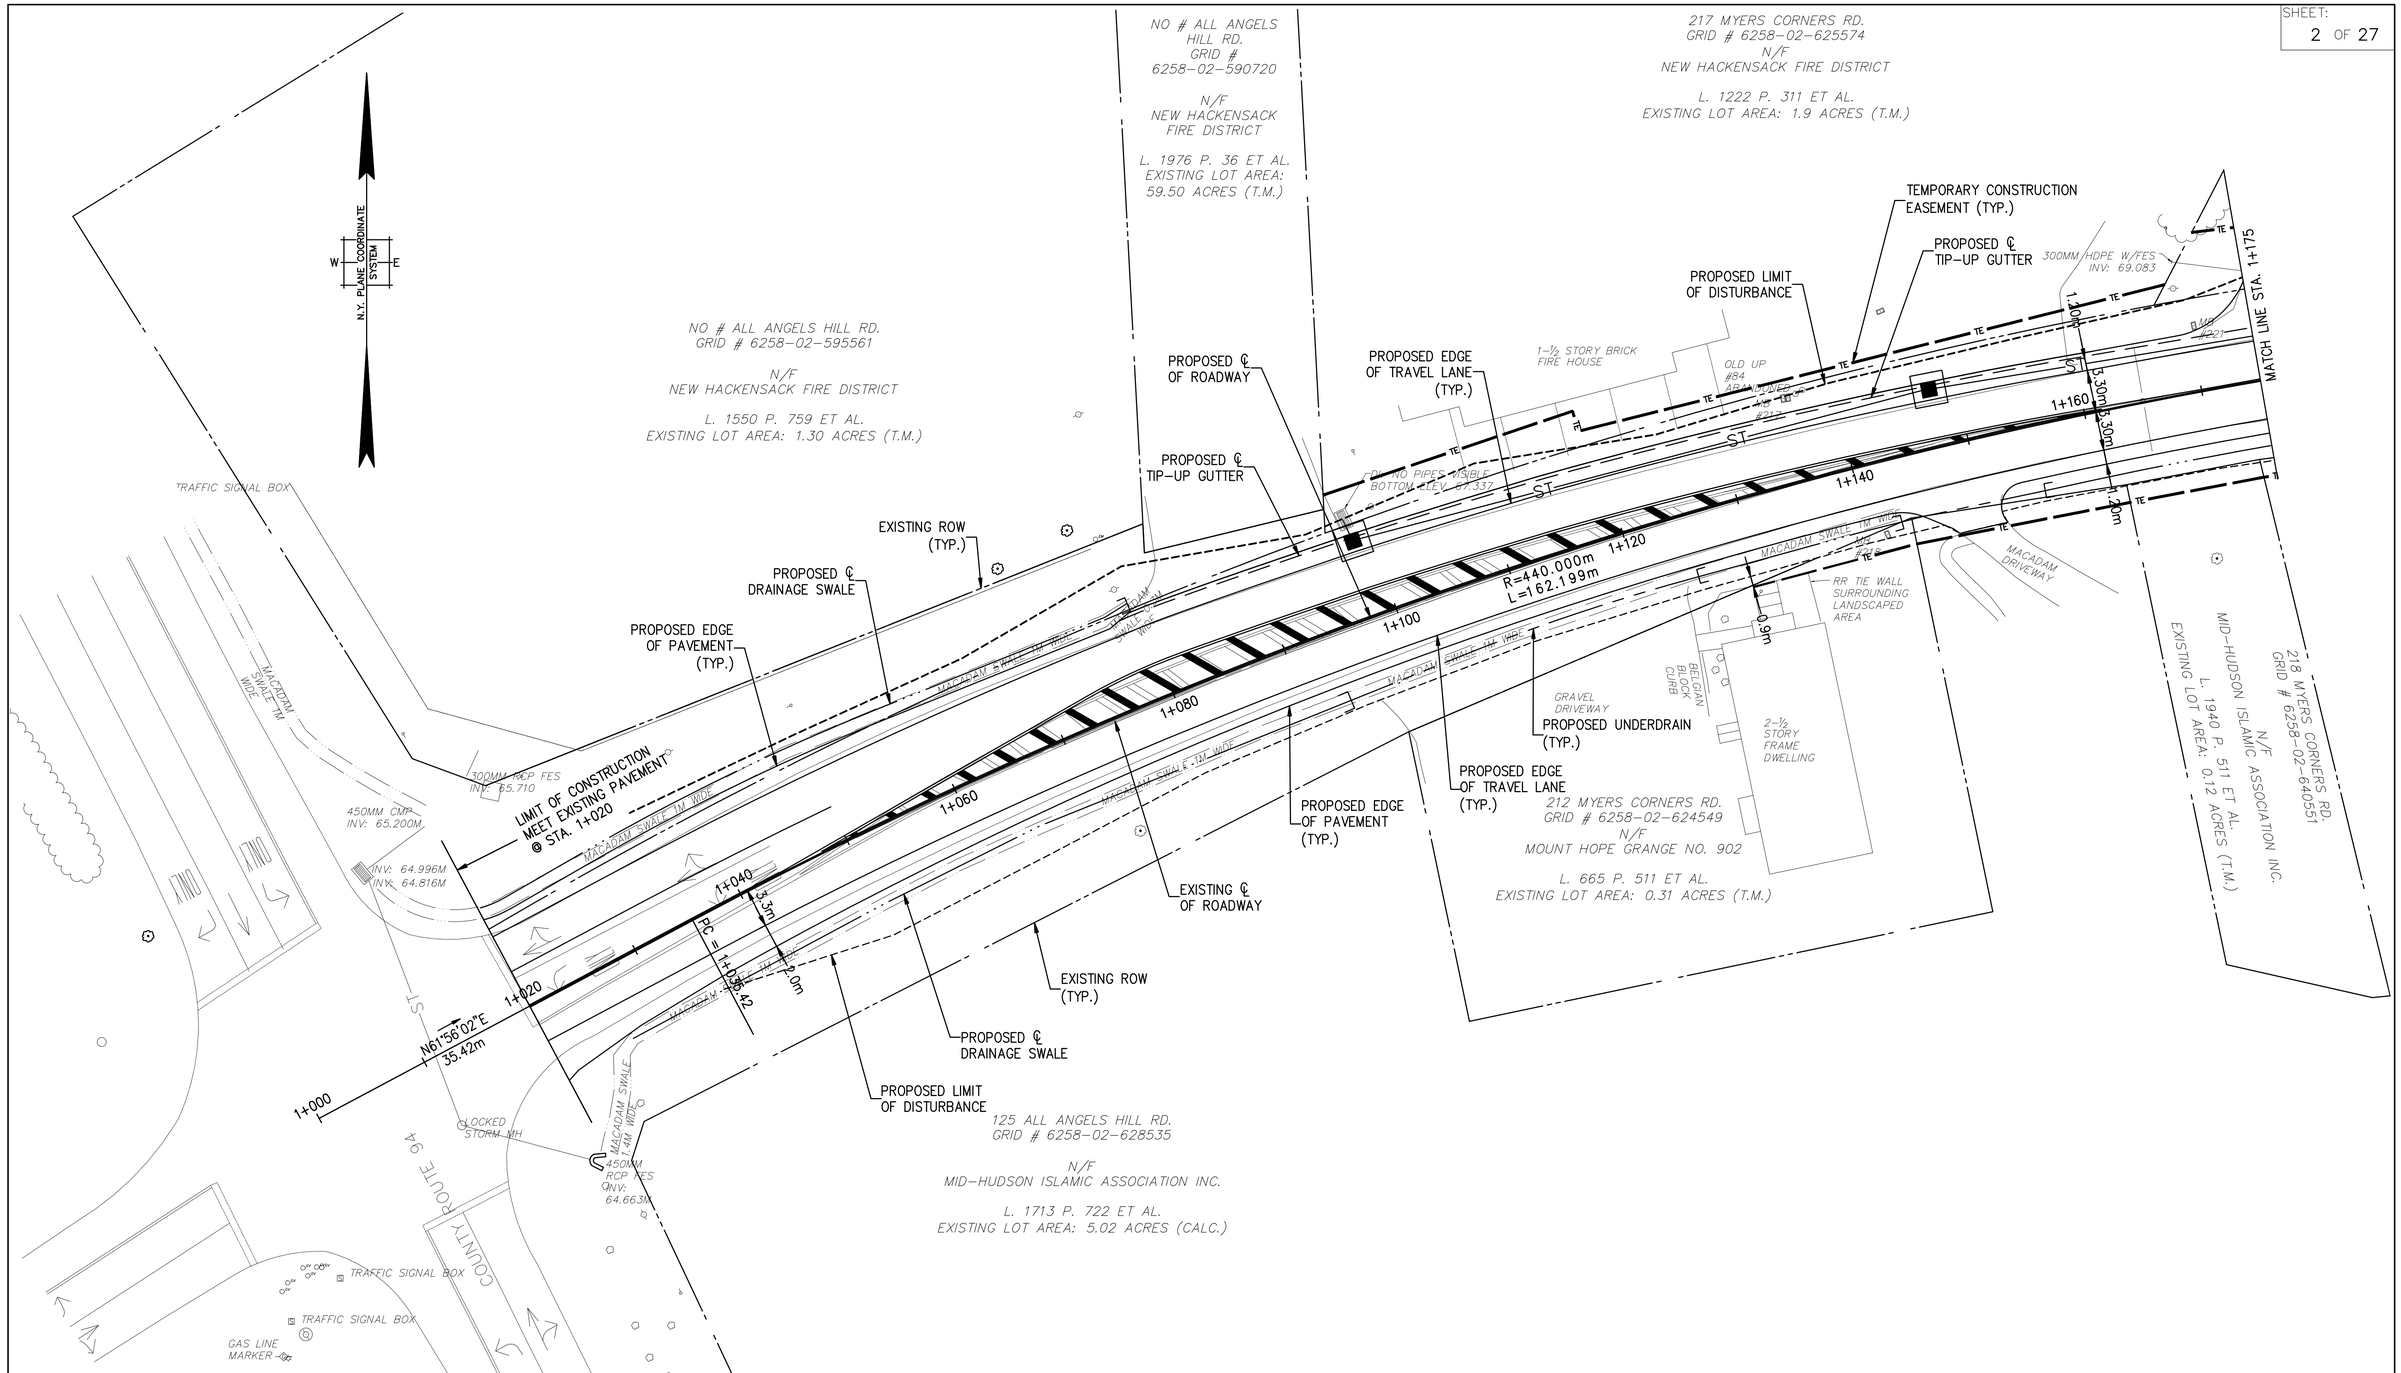

MASER CONSULTING P.A.
Consulting, Municipal & Environmental Engineers
Planners • Surveyors • Landscape Architects
State of N.J. Certificate of Authorization: 0000172
WEST NYACK OFFICE
One Crosfield Ave, Suite 101 West Nyack, NY 10994
Phone: (845) 727-1160 Fax: (845) 727-1162

DUTCHESS COUNTY DEPARTMENT OF PUBLIC WORKS

PROJECT: REALIGNMENT OF MYERS CORNERS ROAD (CR93)	PIN: 8755.45
LOCATION: TOWN OF WAPPINGER	BIN:
DRAWING TITLE: PROPOSED GENERAL PLAN – 1 ALTERNATIVE 4 – 70 KM/HR (45 MPH) SPEED WITH 60 KM/HR (40 MPH) SPEED AT SELECT LOCATIONS	DATE: AUGUST 2013 / DRAWING NUMBER: PGP-1

DES.	DR.	CK.
SG	SG	DL

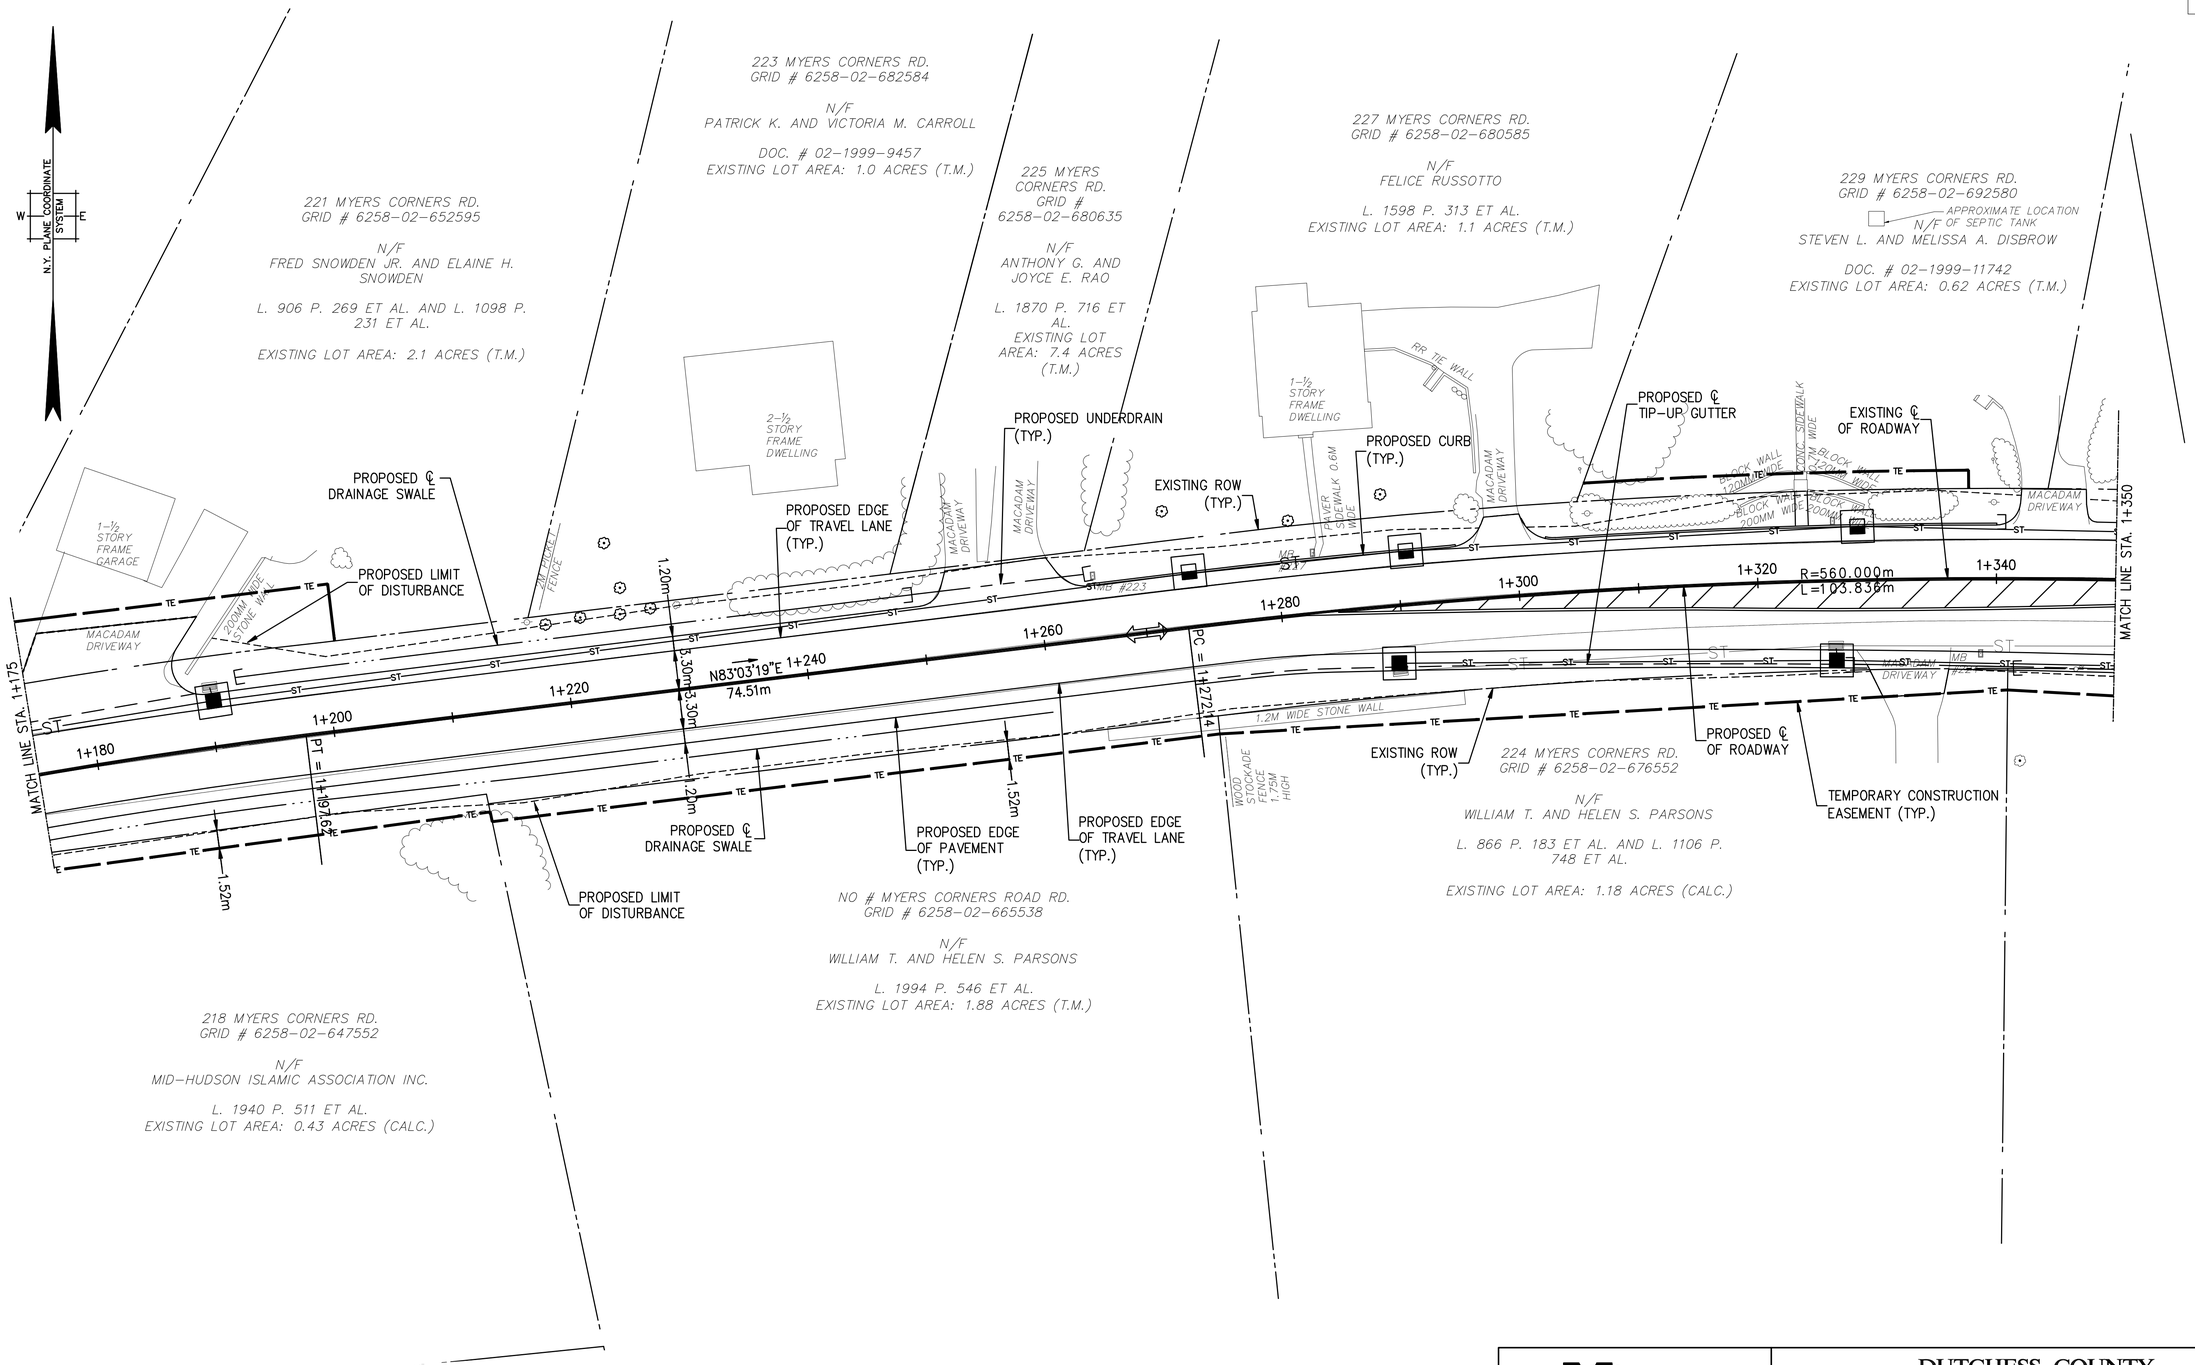

MASER CONSULTING P.A.
Consulting, Municipal & Environmental Engineers
Planners • Surveyors • Landscape Architects
State of N.J. Certificate of Authorization: 0000172
WEST NYACK OFFICE
One Crosfield Ave, Suite 101 West Nyack, NY 10994
Phone: (845) 727-1160 Fax: (845) 727-1162

DUTCHESS COUNTY DEPARTMENT OF PUBLIC WORKS

PROJECT: REALIGNMENT OF MYERS CORNERS ROAD (CR93)	PIN: 8755.45
LOCATION: TOWN OF WAPPINGER	BIN:

DES.	DR.	CK.	DRAWING TITLE: PROPOSED GENERAL PLAN – 2	DATE:	DRAWING NUMBER:
SG	SG	DL	ALTERNATIVE 4 – 70 KM/HR (45 MPH) SPEED WITH 60 KM/HR (40 MPH) SPEED AT SELECT LOCATIONS	AUGUST 2013	PGP-2

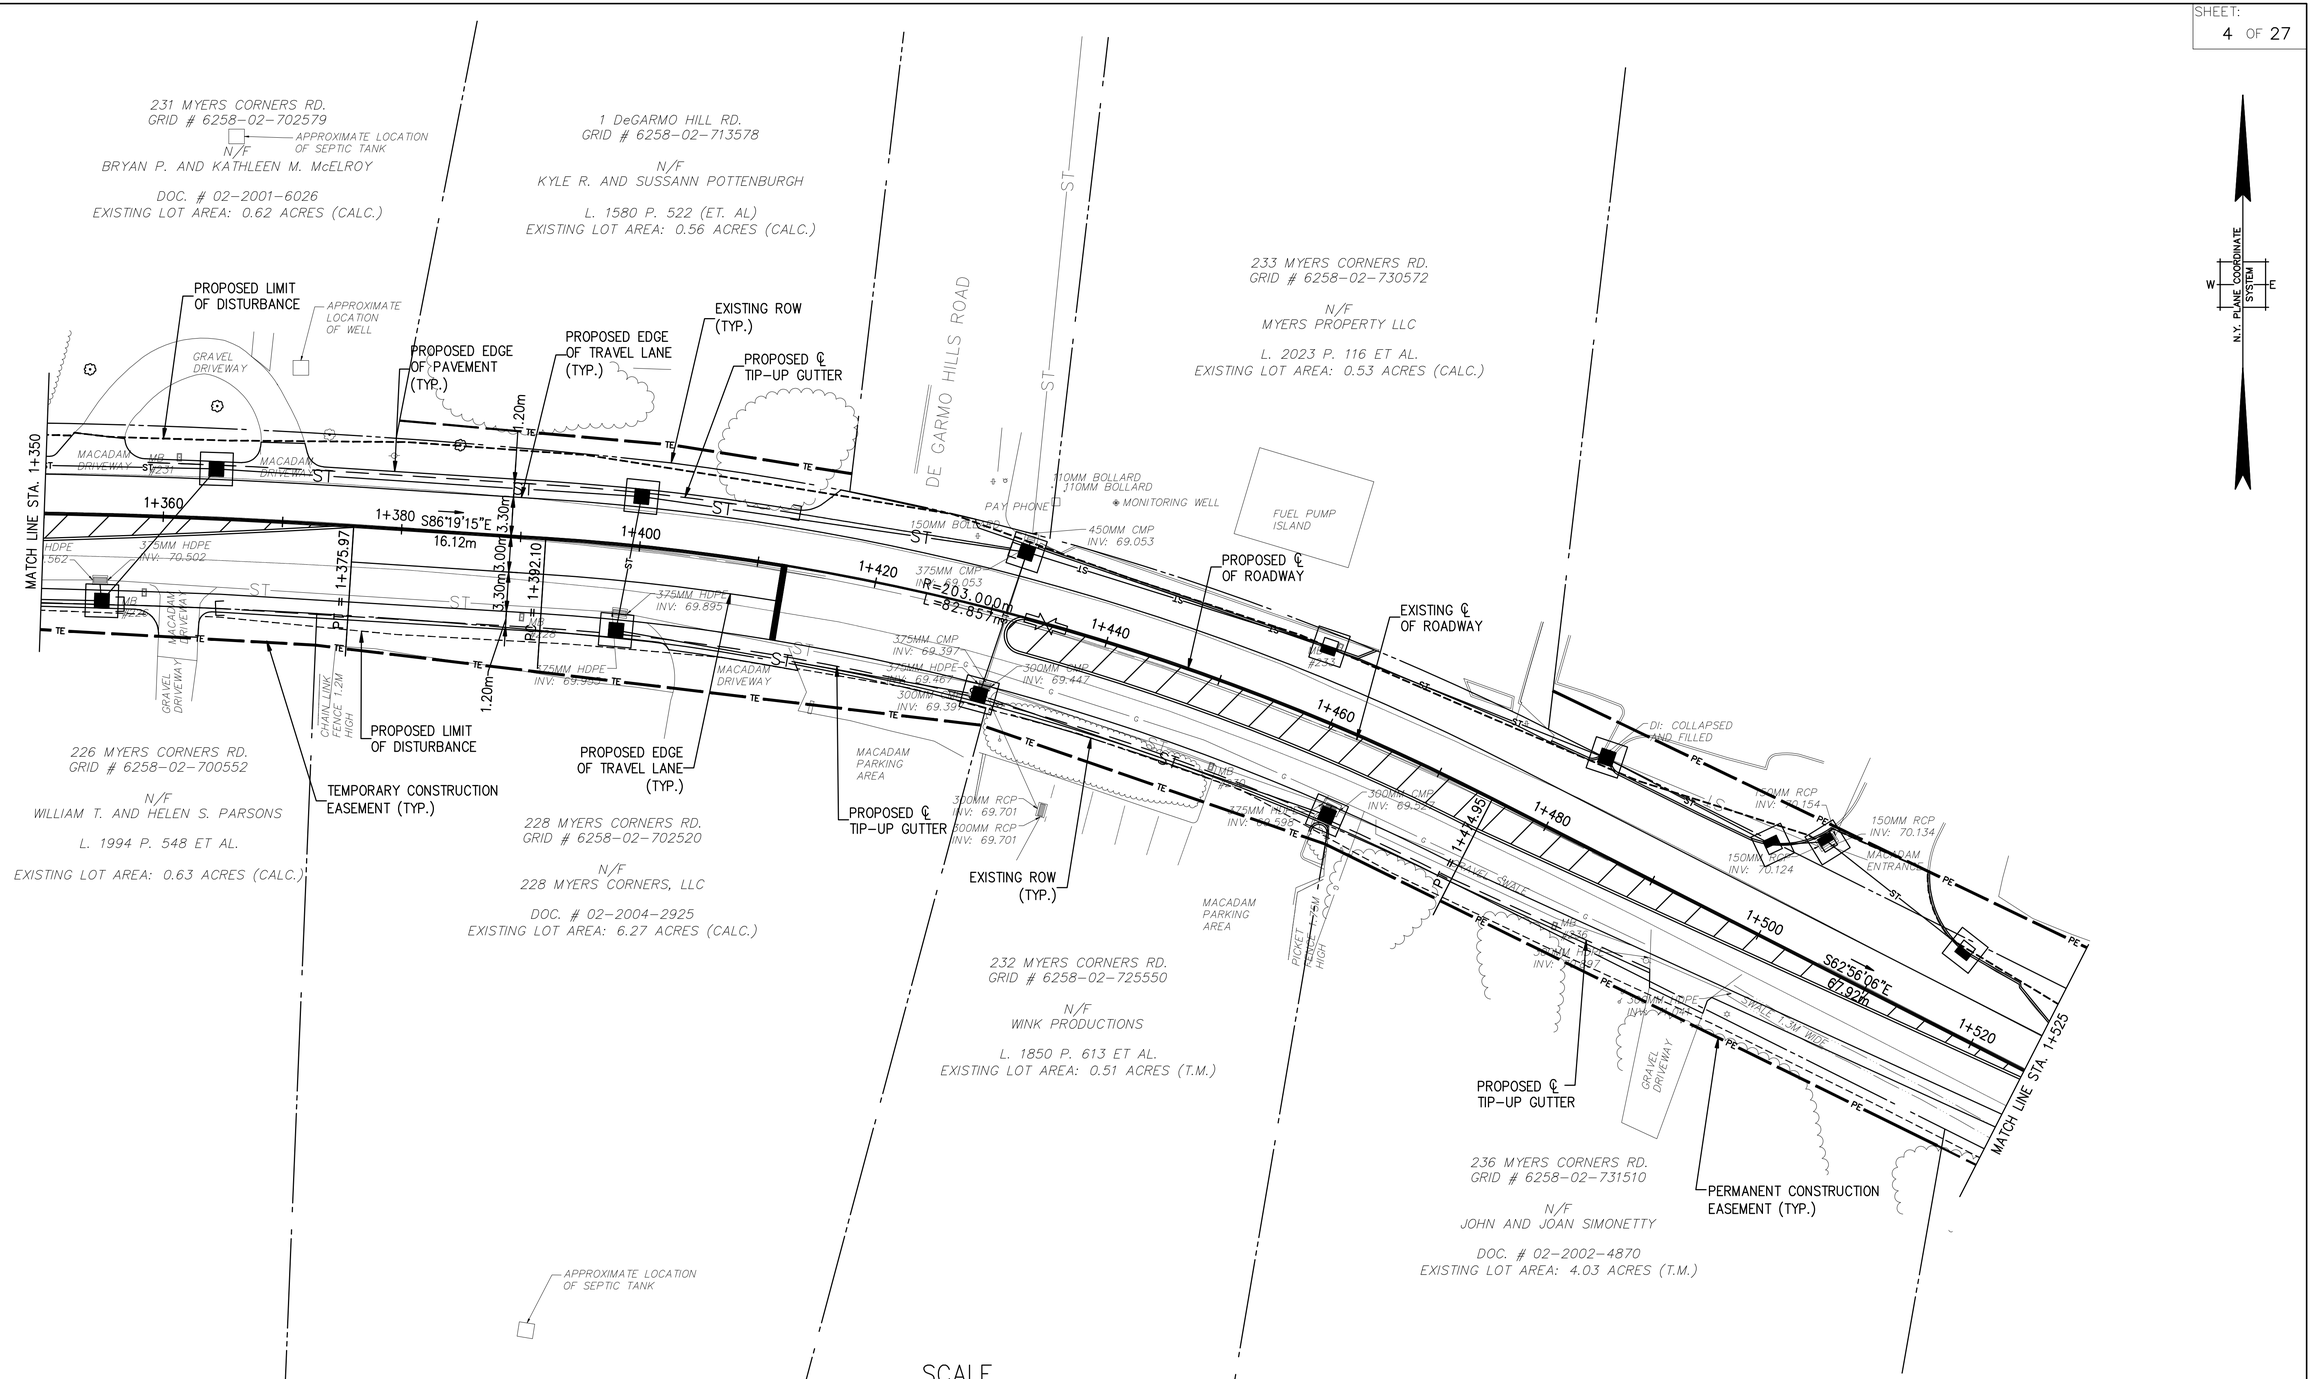

MASER CONSULTING P.A.
Consulting, Municipal & Environmental Engineers
Planners • Surveyors • Landscape Architects
State of N.J. Certificate of Authorization: 0000172
WEST NYACK OFFICE
One Crosfield Ave, Suite 101 West Nyack, NY 10994
Phone: (845) 727-1160 Fax: (845) 727-1162

DUTCHESS COUNTY DEPARTMENT OF PUBLIC WORKS

PROJECT: REALIGNMENT OF MYERS CORNERS ROAD (CR93)		PIN: 8755.45	
LOCATION: TOWN OF WAPPINGER		BIN:	
DES. SG	DR. SG	CK. DL	
DRAWING TITLE: PROPOSED GENERAL PLAN – 3 ALTERNATIVE 4 – 70 KM/HR (45 MPH) SPEED WITH 60 KM/HR (40 MPH) SPEED AT SELECT LOCATIONS		DATE: AUGUST 2013	DRAWING NUMBER: PGP-3

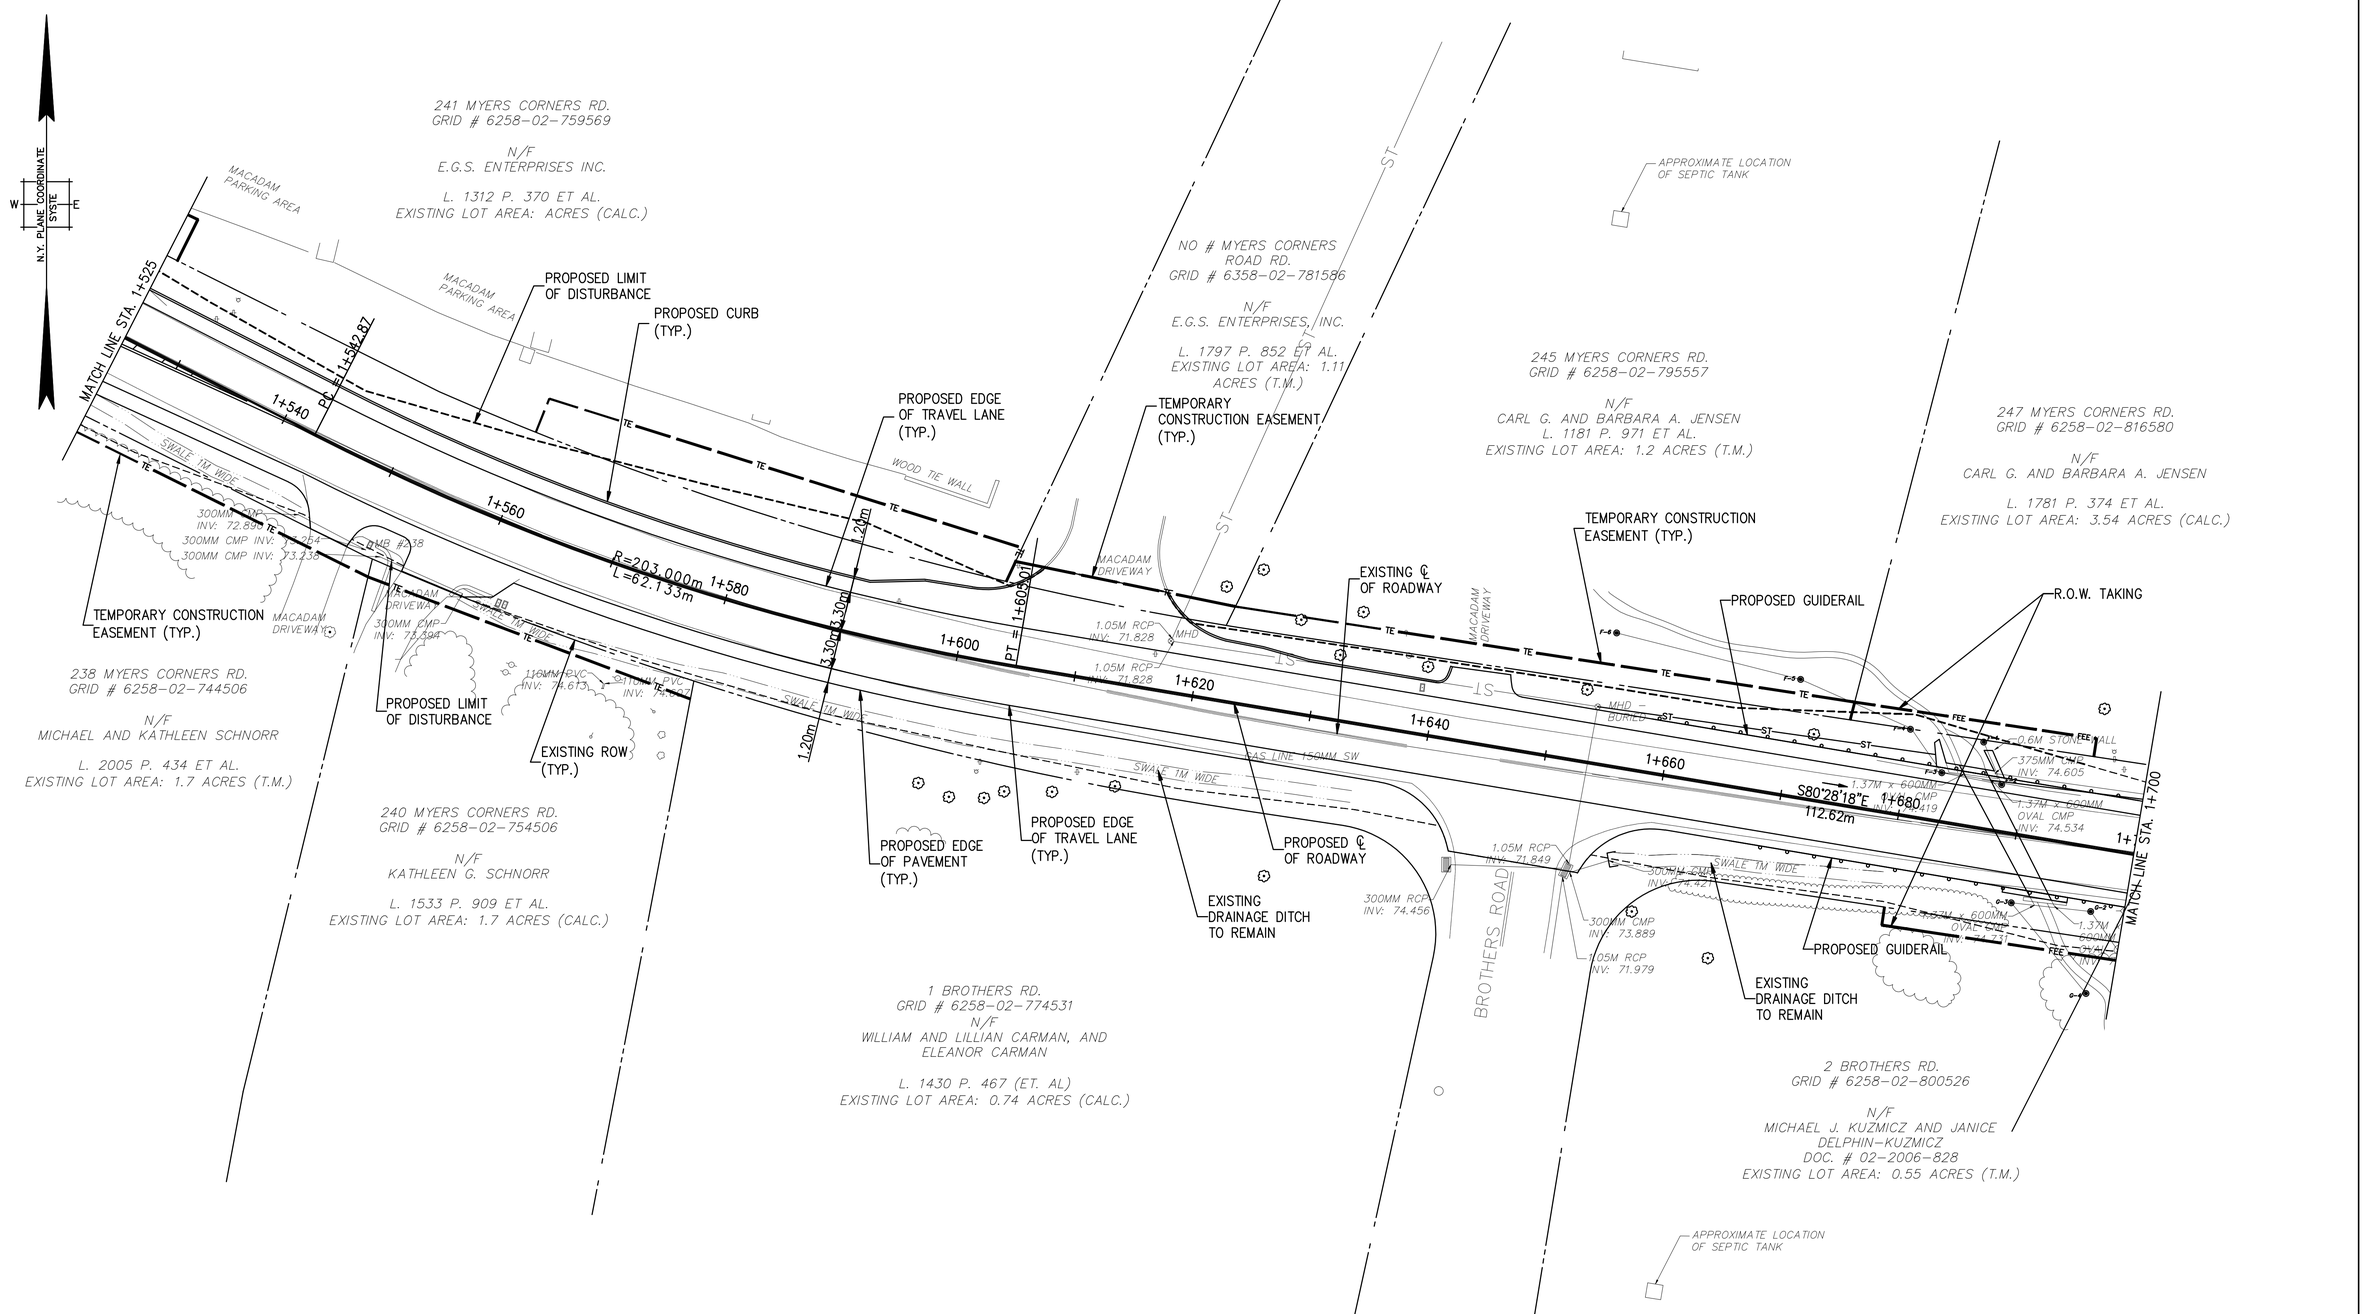

MASER CONSULTING P.A.
Consulting, Municipal & Environmental Engineers
Planners • Surveyors • Landscape Architects
State of N.J. Certificate of Authorization: 0000172
WEST NYACK OFFICE
One Crosfield Ave, Suite 101 West Nyack, NY 10994
Phone: (845) 727-1160 Fax: (845) 727-1162

DUTCHESS COUNTY DEPARTMENT OF PUBLIC WORKS

PROJECT: REALIGNMENT OF MYERS CORNERS ROAD (CR93)		PIN: 8755.45	
LOCATION: TOWN OF WAPPINGER		BIN:	
DES. SG	DR. SG	CK. DL	
DRAWING TITLE: PROPOSED GENERAL PLAN – 4 ALTERNATIVE 4 – 70 KM/HR (45 MPH) SPEED WITH 60 KM/HR (40 MPH) SPEED AT SELECT LOCATIONS		DATE: AUGUST 2013	DRAWING NUMBER: PGP-4

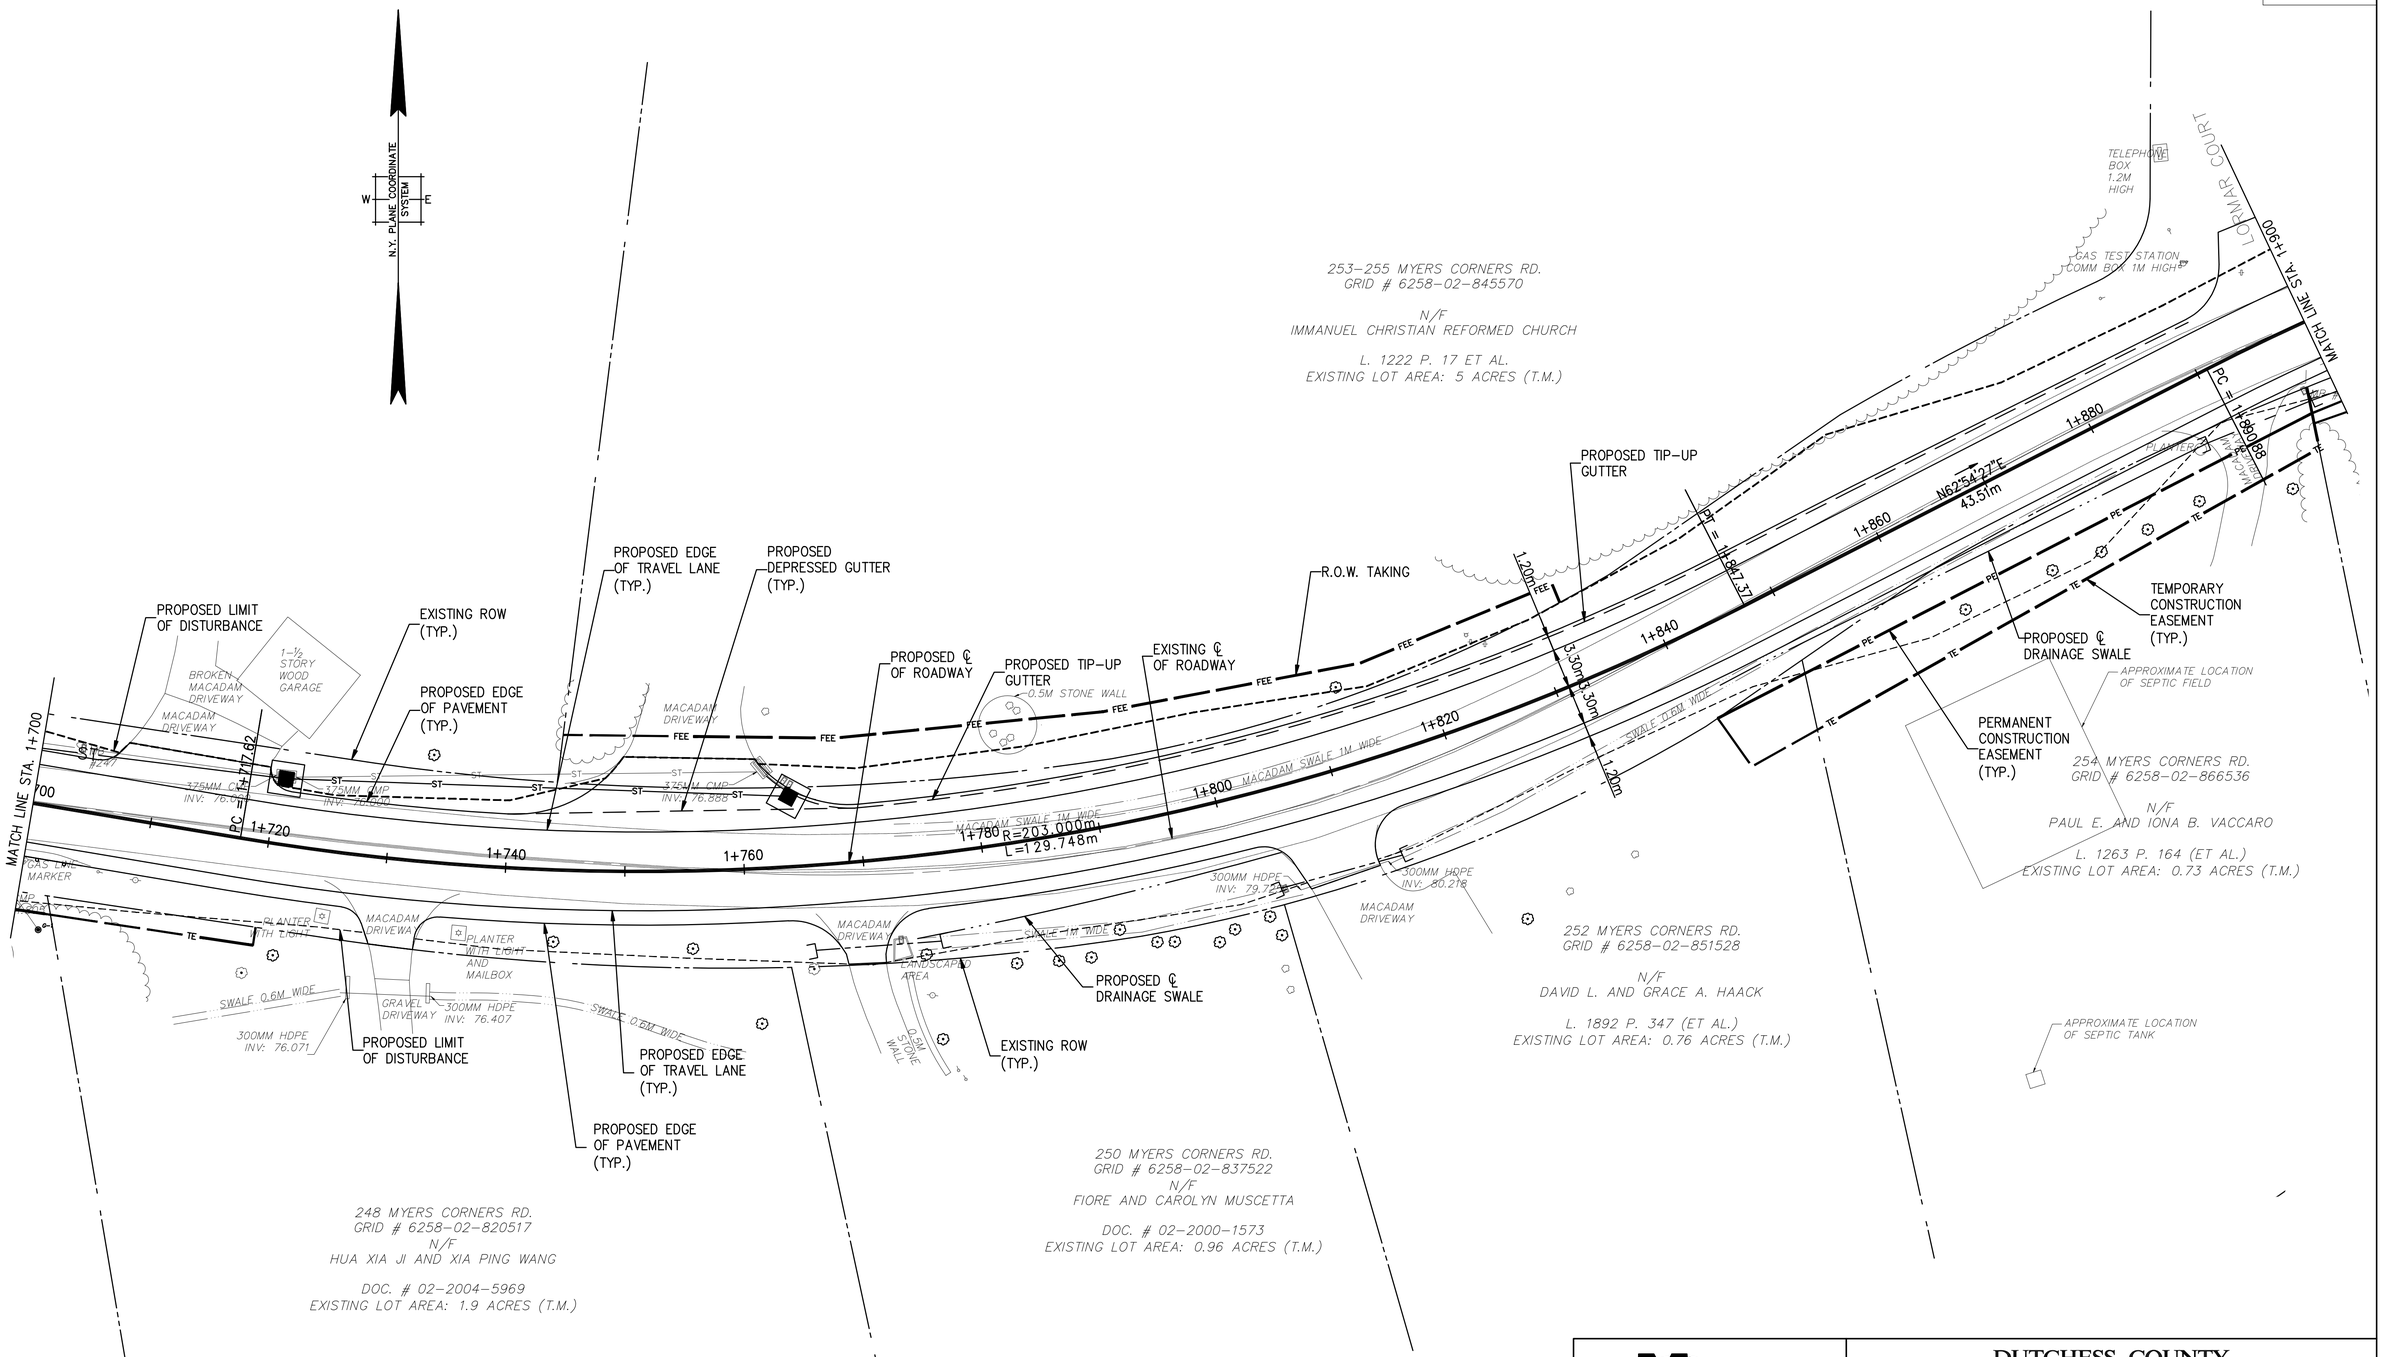

MASER CONSULTING P.A.
Consulting, Municipal & Environmental Engineers
Planners • Surveyors • Landscape Architects
State of N.J. Certificate of Authorization: 0000172
WEST NYACK OFFICE
One Crossfield Ave, Suite 101 West Nyack, NY 10994
Phone: (845) 727-1160 Fax: (845) 727-1162

DUTCHESS COUNTY DEPARTMENT OF PUBLIC WORKS

PROJECT:	PIN:
REALIGNMENT OF MYERS CORNERS ROAD (CR93)	8755.45
LOCATION: TOWN OF WAPPINGER	BIN:

DES.	DR.	CK.	DRAWING TITLE:	DATE:	DRAWING NUMBER:
SG	SG	DL	PROPOSED GENERAL PLAN – 5 ALTERNATIVE 4 – 70 KM/HR (45 MPH) SPEED WITH 60 KM/HR (40 MPH) SPEED AT SELECT LOCATIONS	AUGUST 2013	PGP-5

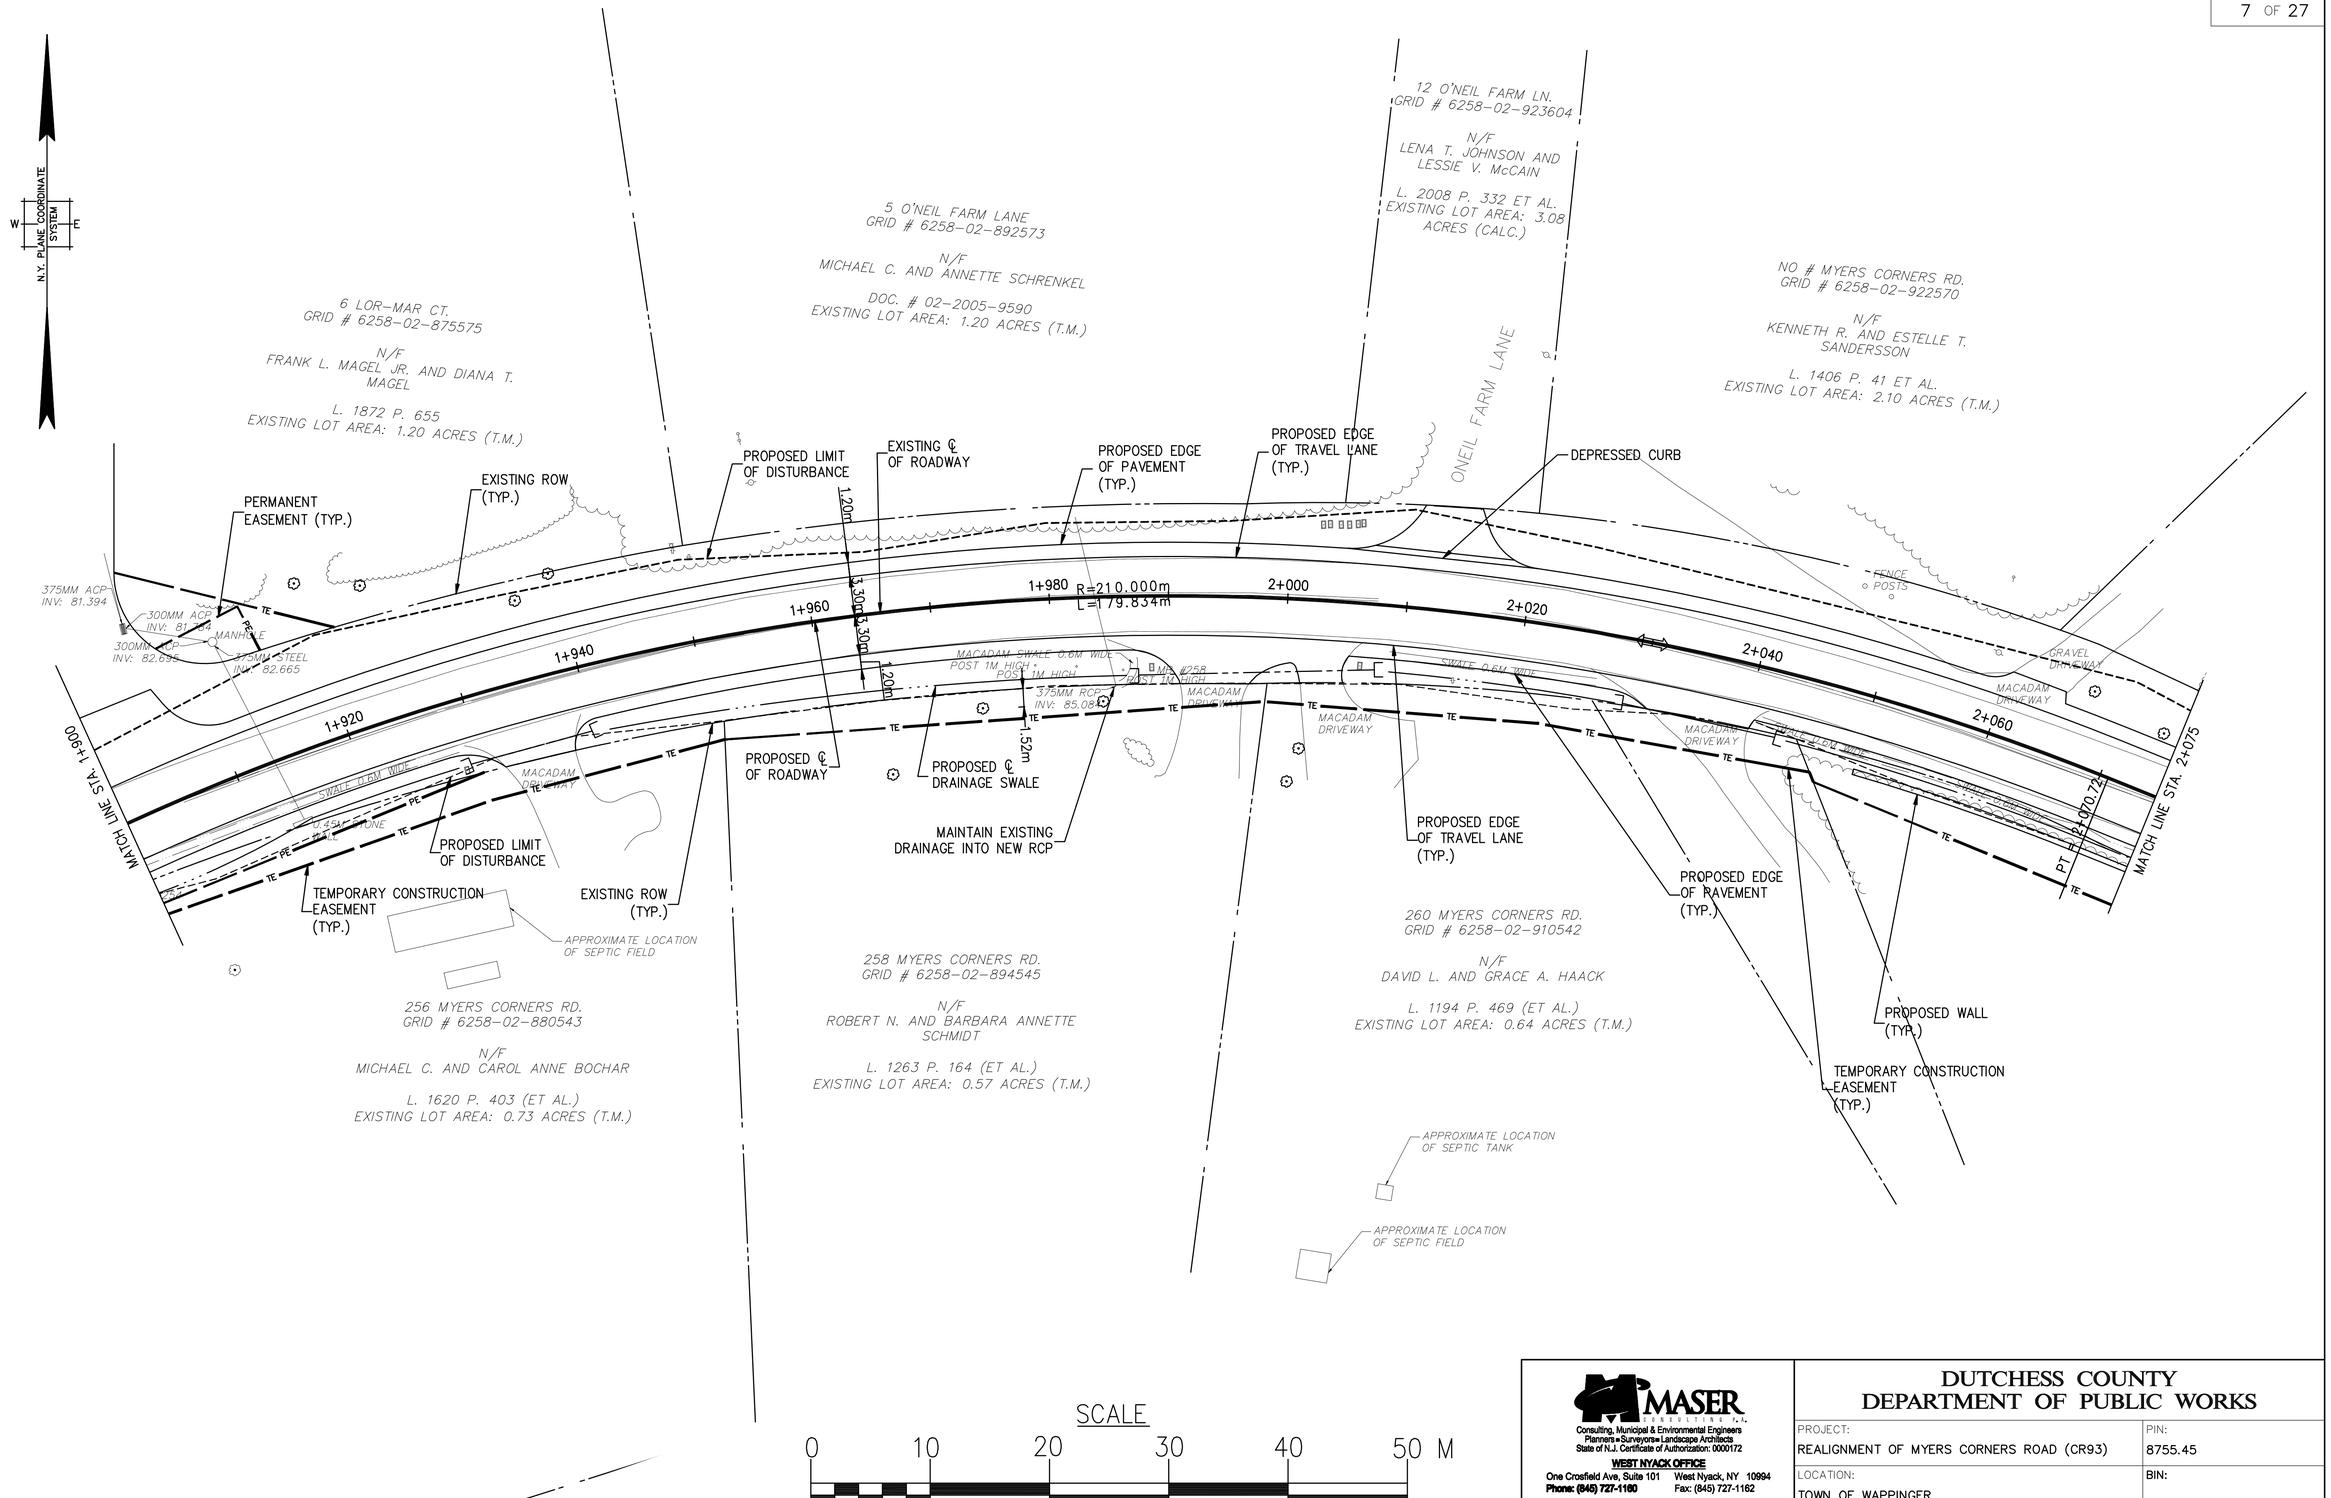

MASER CONSULTING P.A.
Consulting, Municipal & Environmental Engineers
Planners • Surveyors • Landscape Architects
State of N.J. Certificate of Authorization: 0000172
WEST NYACK OFFICE
One Crossfield Ave, Suite 101 West Nyack, NY 10994
Phone: (845) 727-1160 Fax: (845) 727-1162

DUTCHESS COUNTY DEPARTMENT OF PUBLIC WORKS

PROJECT: REALIGNMENT OF MYERS CORNERS ROAD (CR93)		PIN: 8755.45	
LOCATION: TOWN OF WAPPINGER		BIN:	
DES. SG	DR. SG	CK. DL	
DRAWING TITLE: PROPOSED GENERAL PLAN – 6 ALTERNATIVE 4 – 70 KM/HR (45 MPH) SPEED WITH 60 KM/HR (40 MPH) SPEED AT SELECT LOCATIONS		DATE: AUGUST 2013	DRAWING NUMBER: PGP–6

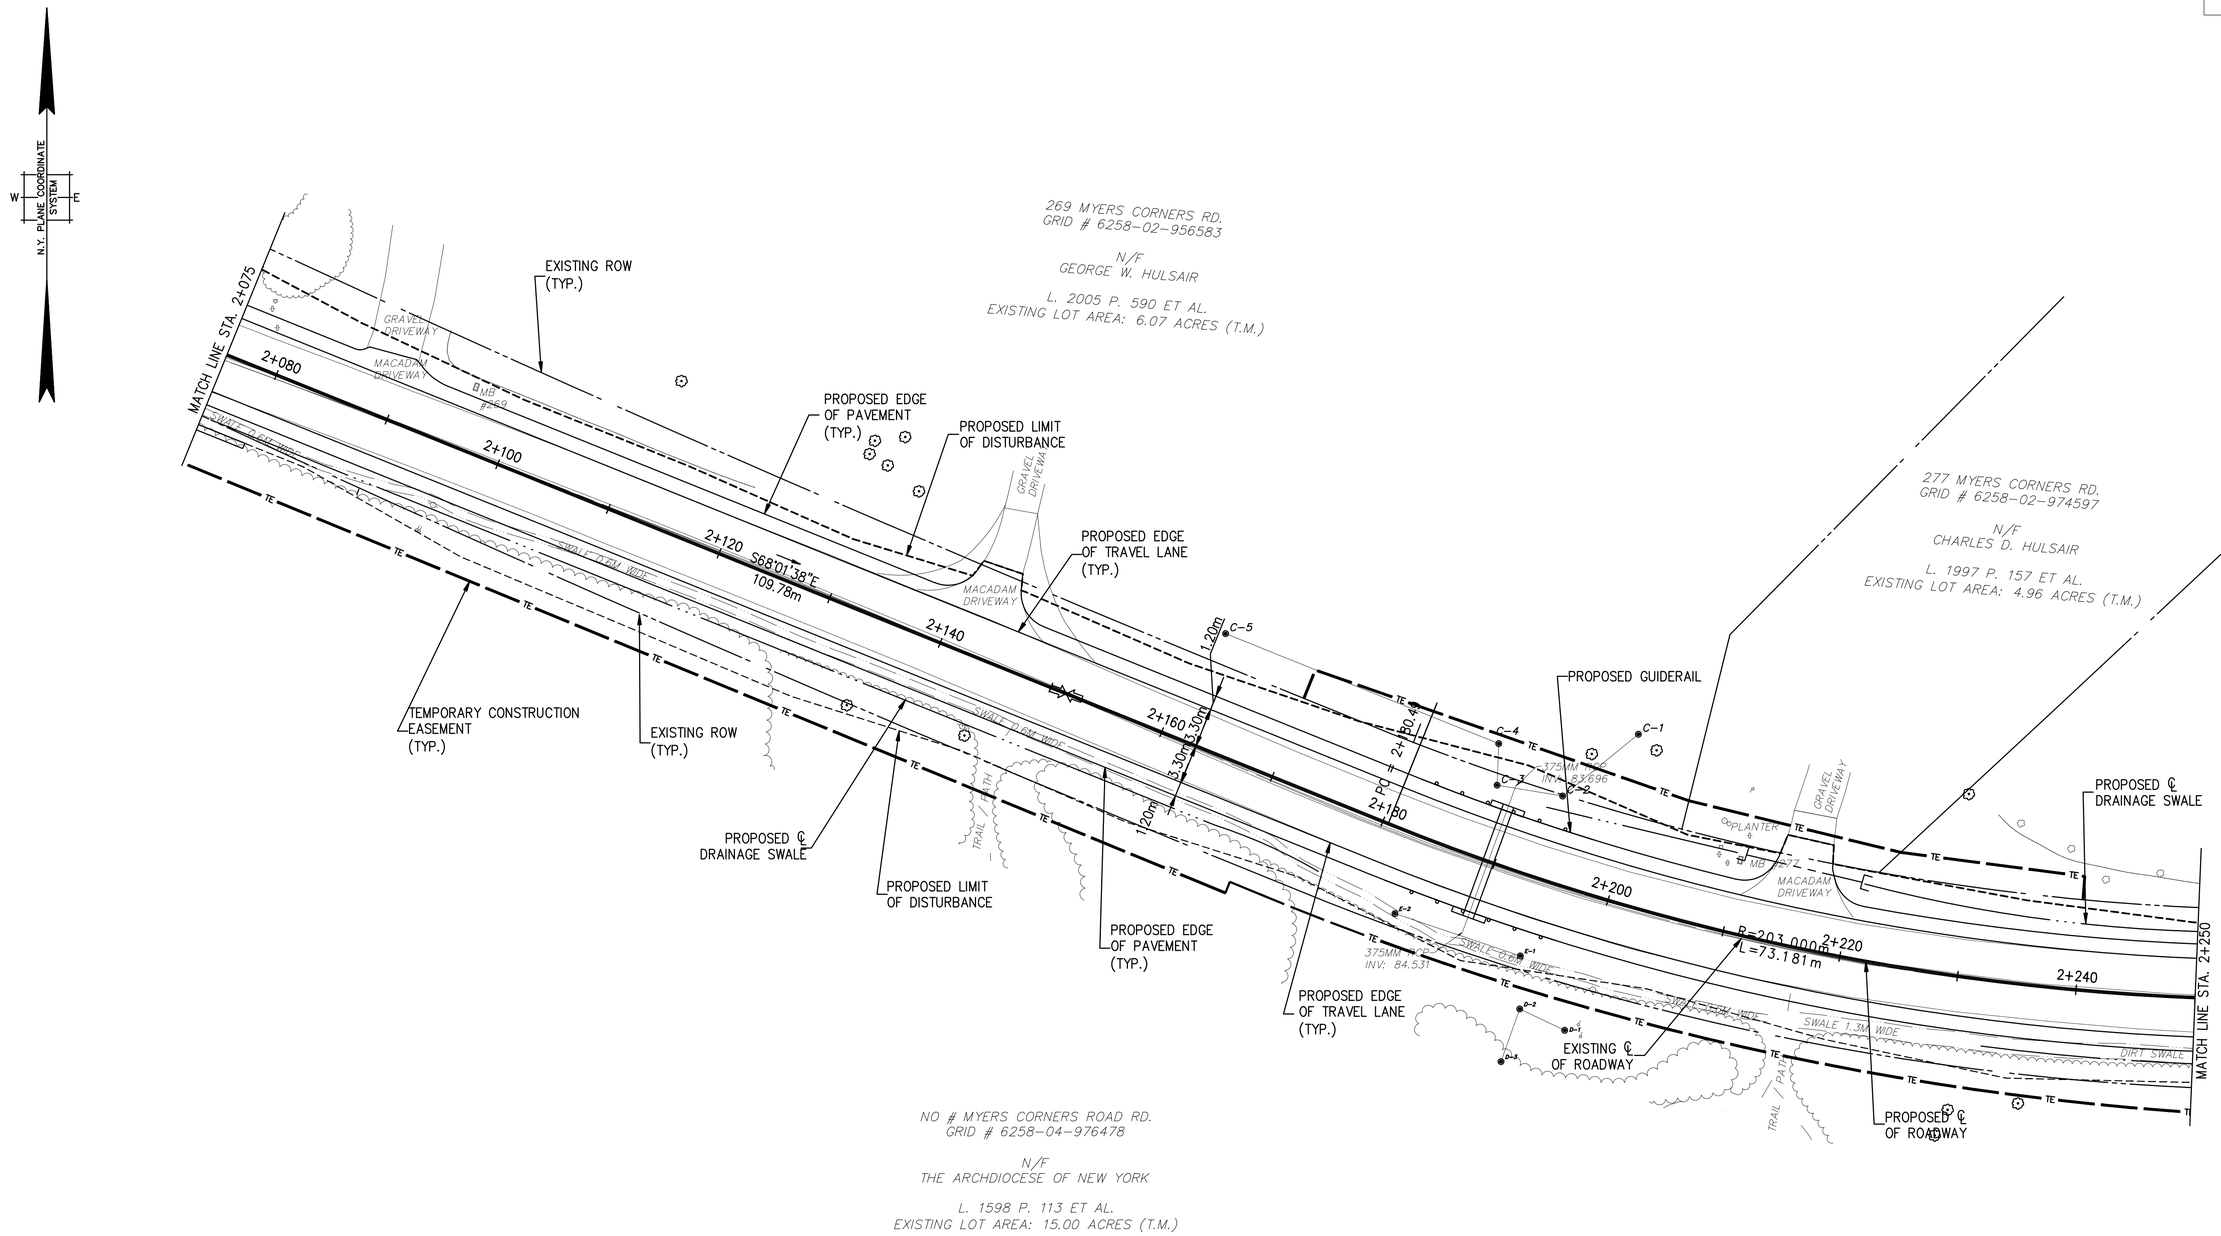

SCALE

0 10 20 30 40 50 M

MASER CONSULTING P.A.
Consulting, Municipal & Environmental Engineers
Planners • Surveyors • Landscape Architects
State of N.J. Certificate of Authorization: 0000172
WEST NYACK OFFICE
One Crosfield Ave, Suite 101 West Nyack, NY 10994
Phone: (845) 727-1160 Fax: (845) 727-1162

DUTCHESS COUNTY DEPARTMENT OF PUBLIC WORKS

PROJECT:	PIN:
REALIGNMENT OF MYERS CORNERS ROAD (CR93)	8755.45
LOCATION: TOWN OF WAPPINGER	BIN:

DES.	DR.	CK.	DRAWING TITLE:	DATE:	DRAWING NUMBER:
SG	SG	DL	PROPOSED GENERAL PLAN – 7 ALTERNATIVE 4 – 70 KM/HR (45 MPH) SPEED WITH 60 KM/HR (40 MPH) SPEED AT SELECT LOCATIONS	AUGUST 2013	PGP–7

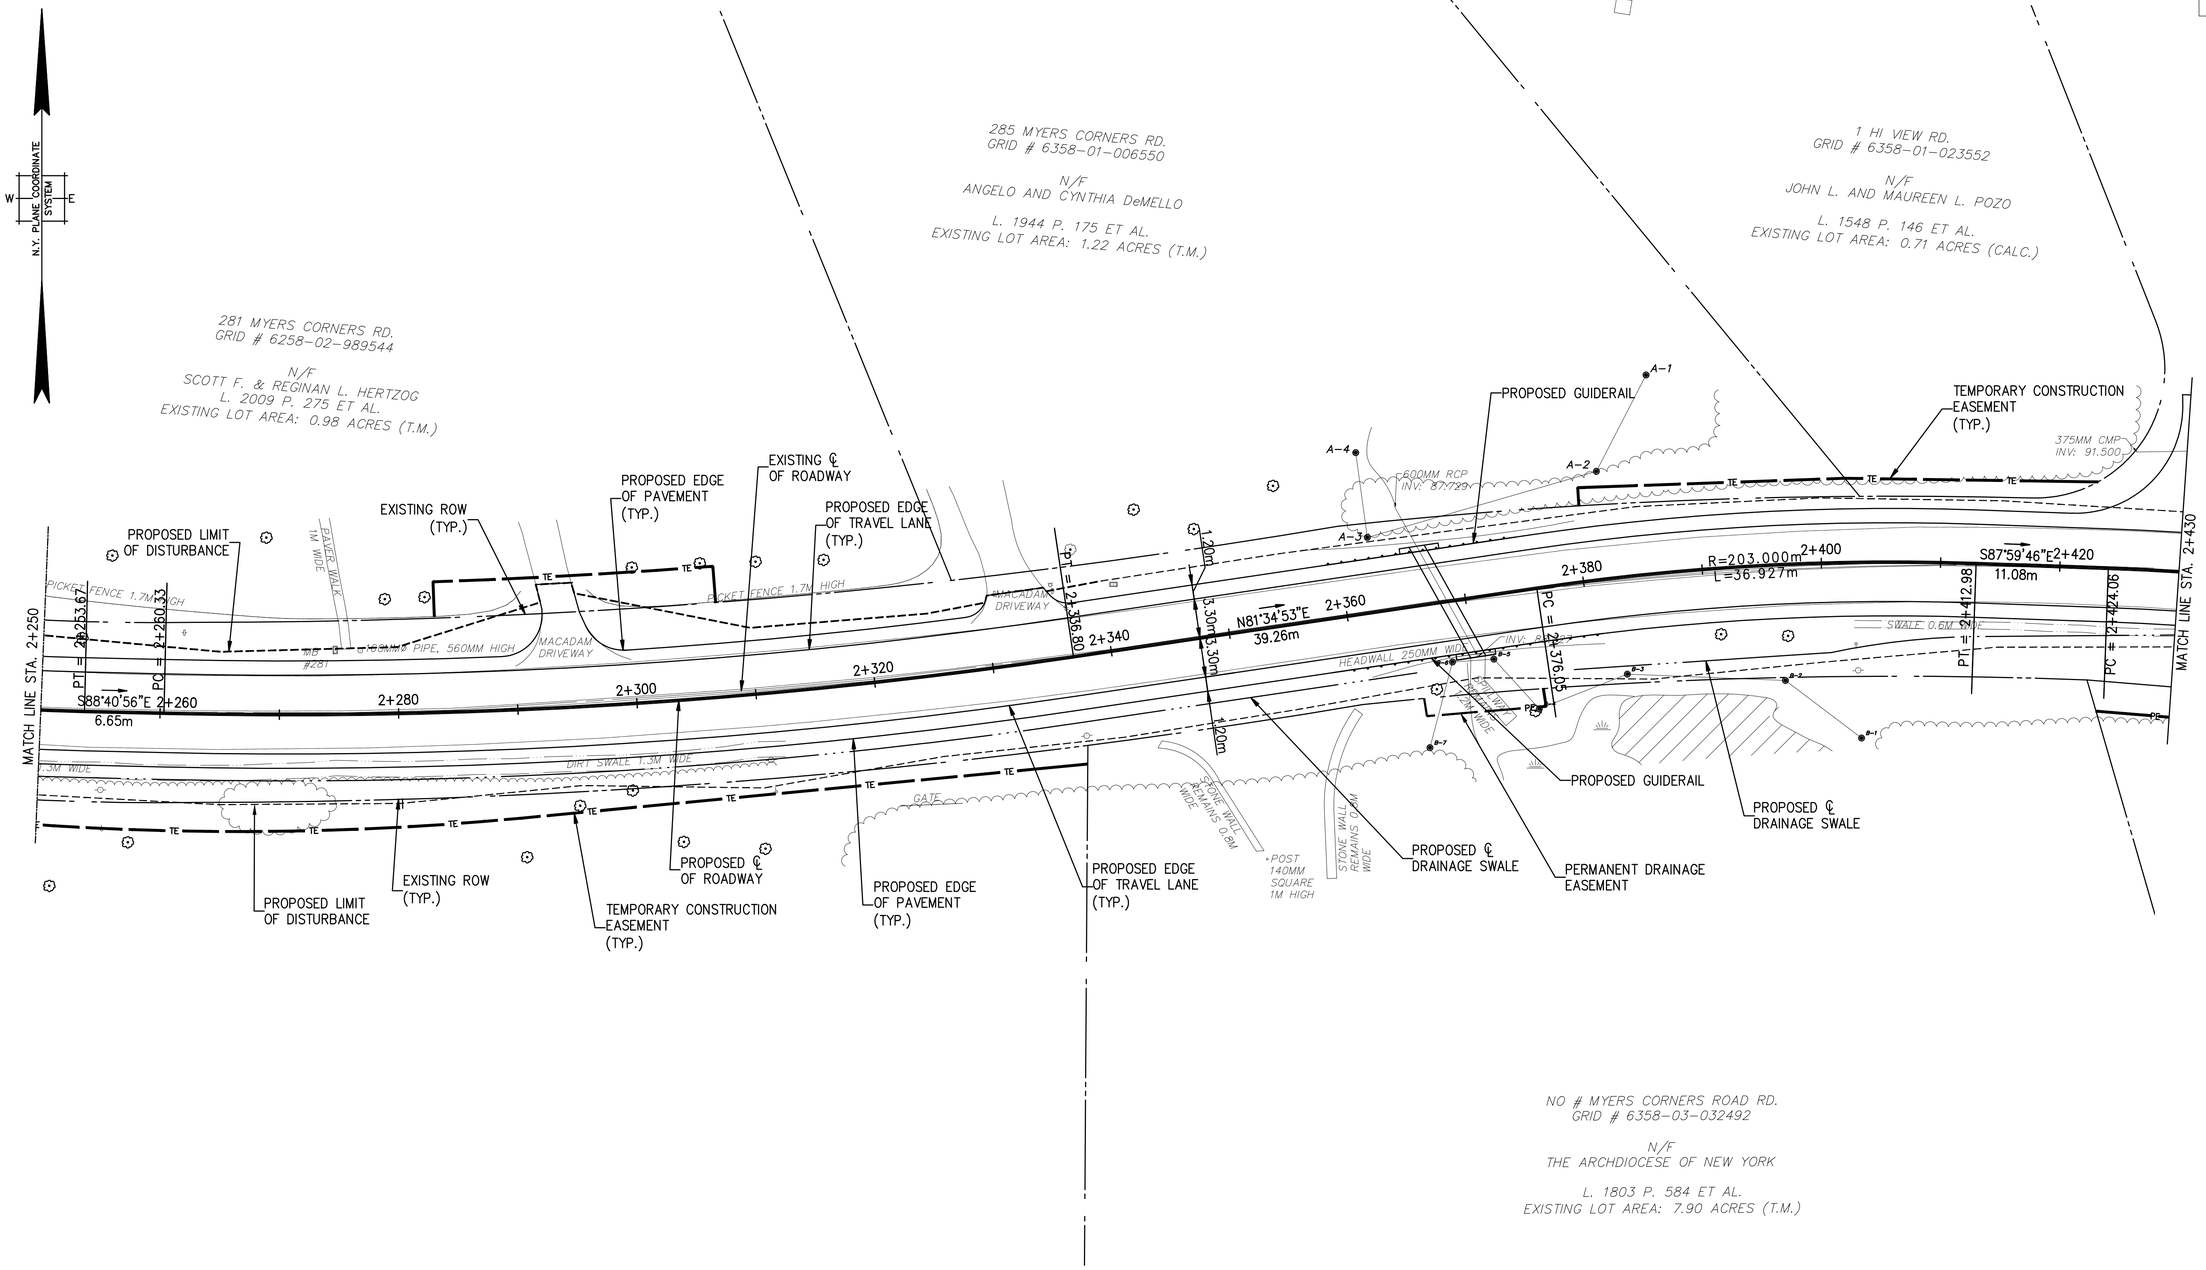

SCALE

0 10 20 30 40 50 M

MASER CONSULTING P.A.
Consulting, Municipal & Environmental Engineers
Planners • Surveyors • Landscape Architects
State of N.J. Certificate of Authorization: 0000172
WEST NYACK OFFICE
One Crosfield Ave, Suite 101 West Nyack, NY 10994
Phone: (845) 727-1160 Fax: (845) 727-1162

DUTCHESS COUNTY DEPARTMENT OF PUBLIC WORKS

PROJECT: REALIGNMENT OF MYERS CORNERS ROAD (CR93)	PIN: 8755.45
LOCATION: TOWN OF WAPPINGER	BIN:
DRAWING TITLE: PROPOSED GENERAL PLAN – 8 ALTERNATIVE 4 – 70 KM/HR (45 MPH) SPEED WITH 60 KM/HR (40 MPH) SPEED AT SELECT LOCATIONS	DATE: AUGUST 2013 / DRAWING NUMBER: PGP-8

DES.	DR.	CK.
SG	SG	DL

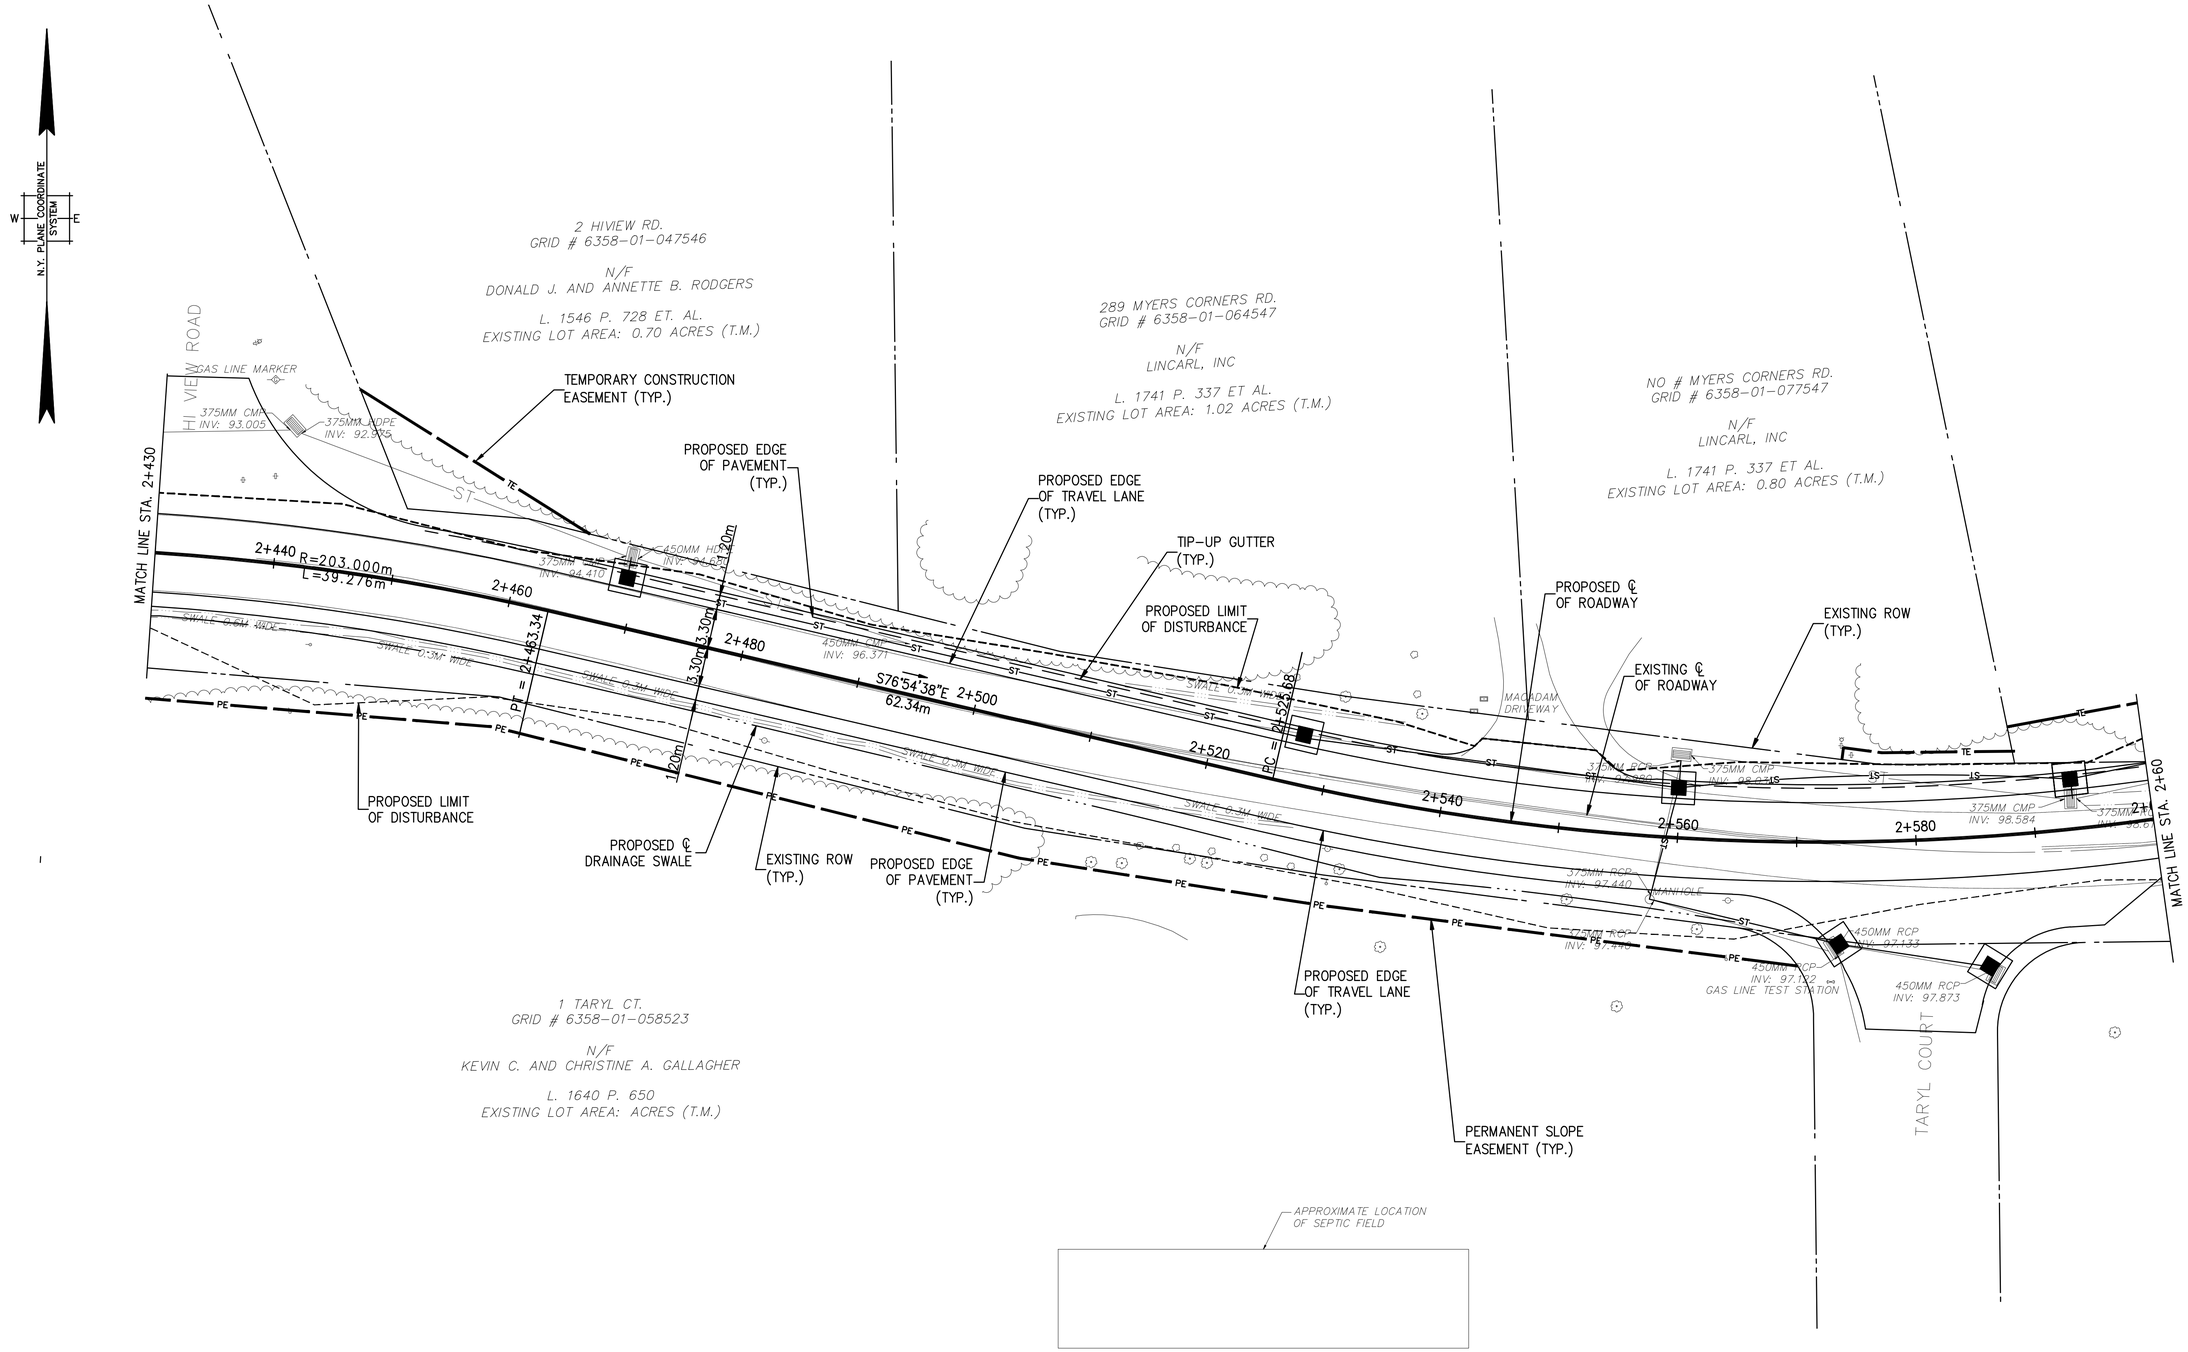

SCALE

0 10 20 30 40 50 M

MASER CONSULTING P.A.
Consulting, Municipal & Environmental Engineers
Planners • Surveyors • Landscape Architects
State of N.J. Certificate of Authorization: 0000172

WEST NYACK OFFICE
One Crosfield Ave, Suite 101 West Nyack, NY 10994
Phone: (845) 727-1160 Fax: (845) 727-1162

DUTCHESS COUNTY DEPARTMENT OF PUBLIC WORKS

PROJECT: REALIGNMENT OF MYERS CORNERS ROAD (CR93)		PIN: 8755.45	
LOCATION: TOWN OF WAPPINGER		BIN:	
DES. SG	DR. SG	CK. DL	
DRAWING TITLE: PROPOSED GENERAL PLAN – 9 ALTERNATIVE 4 – 70 KM/HR (45 MPH) SPEED WITH 60 KM/HR (40 MPH) SPEED AT SELECT LOCATIONS		DATE: AUGUST 2013	DRAWING NUMBER: PGP-9

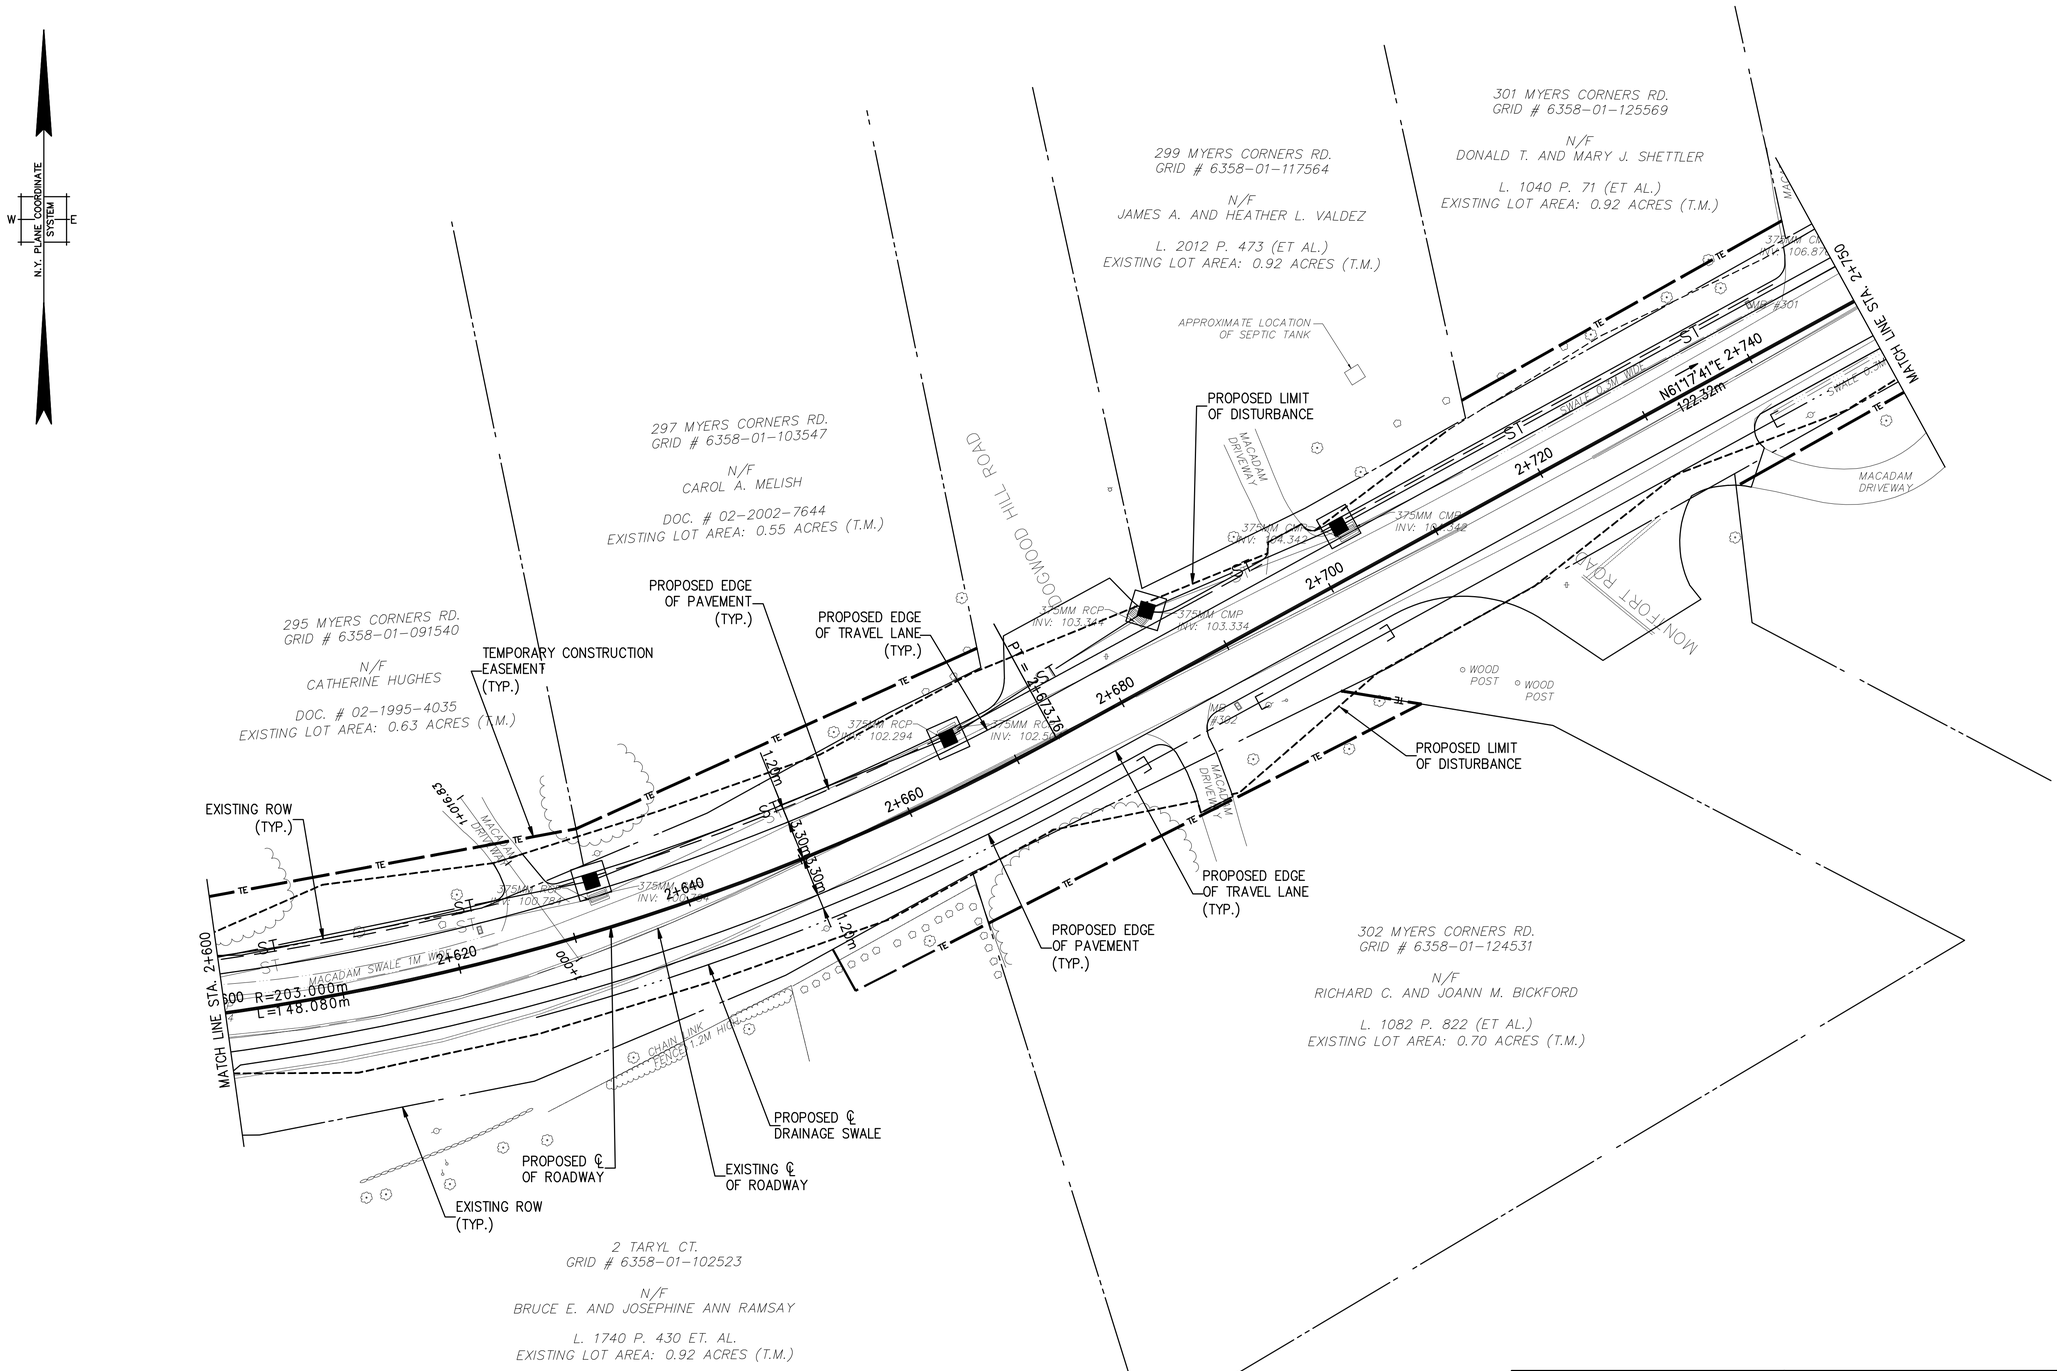

MASER CONSULTING P.A.
Consulting, Municipal & Environmental Engineers
Planners • Surveyors • Landscape Architects
State of N.J. Certificate of Authorization: 0000172
WEST NYACK OFFICE
One Crosfield Ave, Suite 101 West Nyack, NY 10994
Phone: (845) 727-1160 Fax: (845) 727-1162

DUTCHESS COUNTY DEPARTMENT OF PUBLIC WORKS

PROJECT: REALIGNMENT OF MYERS CORNERS ROAD (CR93)			PIN: 8755.45
LOCATION: TOWN OF WAPPINGER			BIN:
DES. SG	DR. SG	CK. DL	DRAWING TITLE: PROPOSED GENERAL PLAN – 10 ALTERNATIVE 4 – 70 KM/HR (45 MPH) SPEED WITH 60 KM/HR (40 MPH) SPEED AT SELECT LOCATIONS
DATE: AUGUST 2013	DRAWING NUMBER: PGP-10		

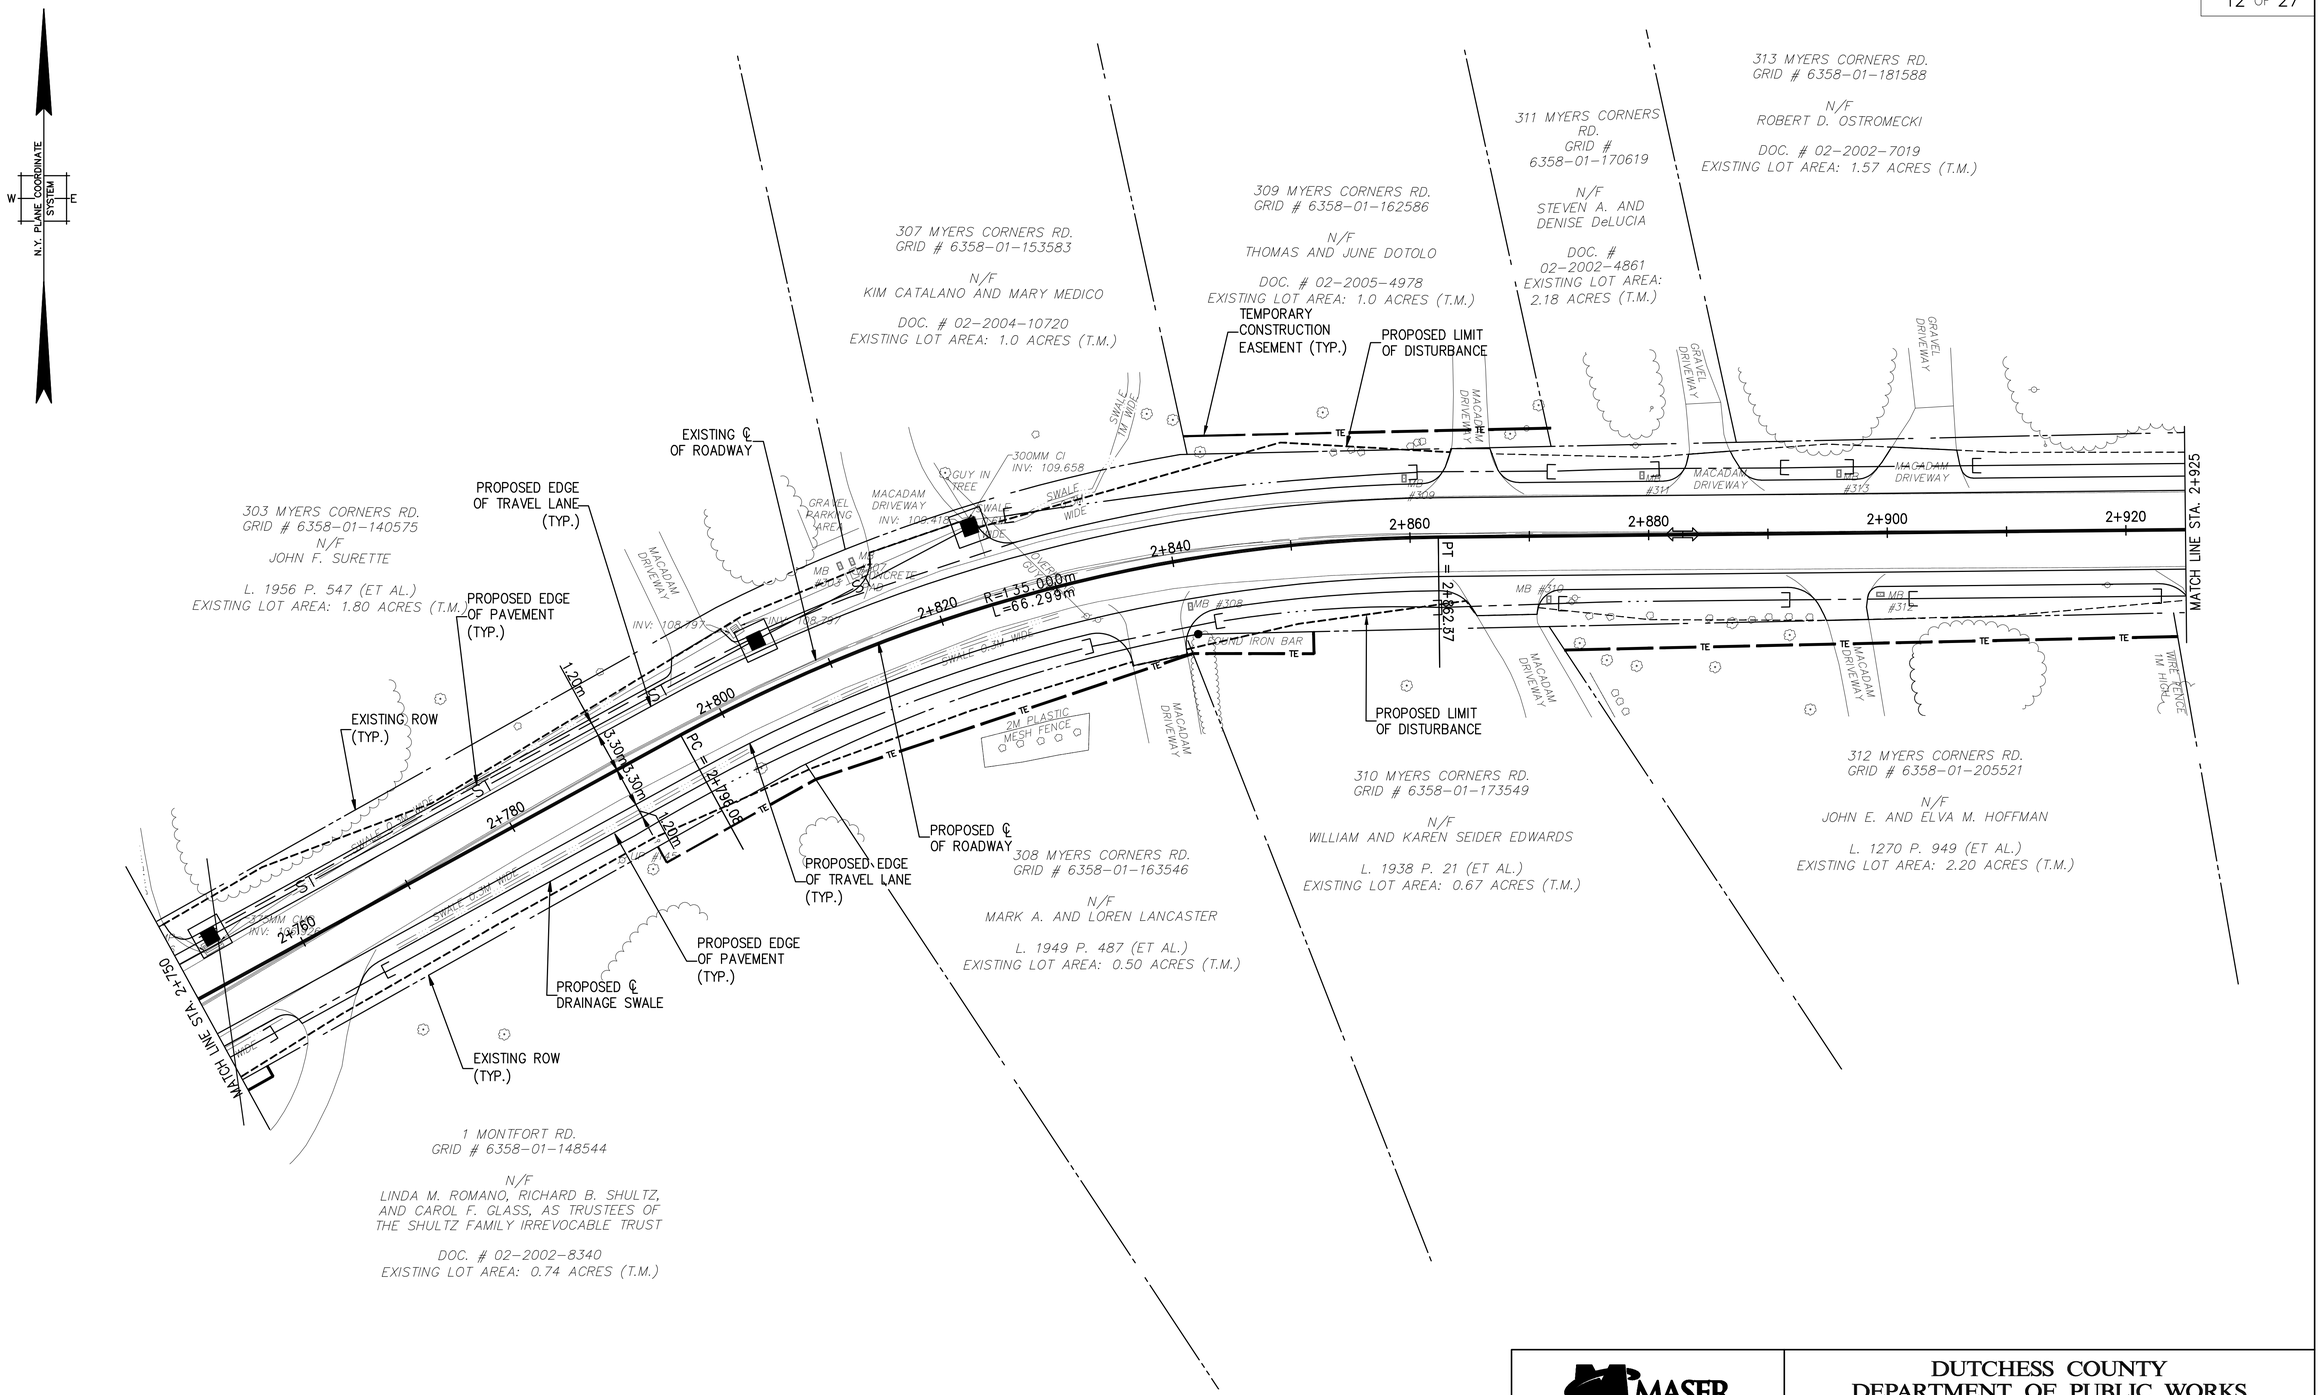

SCALE

0 10 20 30 40 50 M

MASER CONSULTING P.A.
Consulting, Municipal & Environmental Engineers
Planners • Surveyors • Landscape Architects
State of N.J. Certificate of Authorization: 0000172
WEST NYACK OFFICE
One Crosfield Ave, Suite 101 West Nyack, NY 10994
Phone: (845) 727-1160 Fax: (845) 727-1162

DUTCHESS COUNTY DEPARTMENT OF PUBLIC WORKS

PROJECT: REALIGNMENT OF MYERS CORNERS ROAD (CR93)			PIN: 8755.45
LOCATION: TOWN OF WAPPINGER			BIN:
DES. SG	DR. SG	CK. DL	
DRAWING TITLE: PROPOSED GENERAL PLAN – 11 ALTERNATIVE 4 – 70 KM/HR (45 MPH) SPEED WITH 60 KM/HR (40 MPH) SPEED AT SELECT LOCATIONS		DATE: AUGUST 2013	DRAWING NUMBER: PGP–11

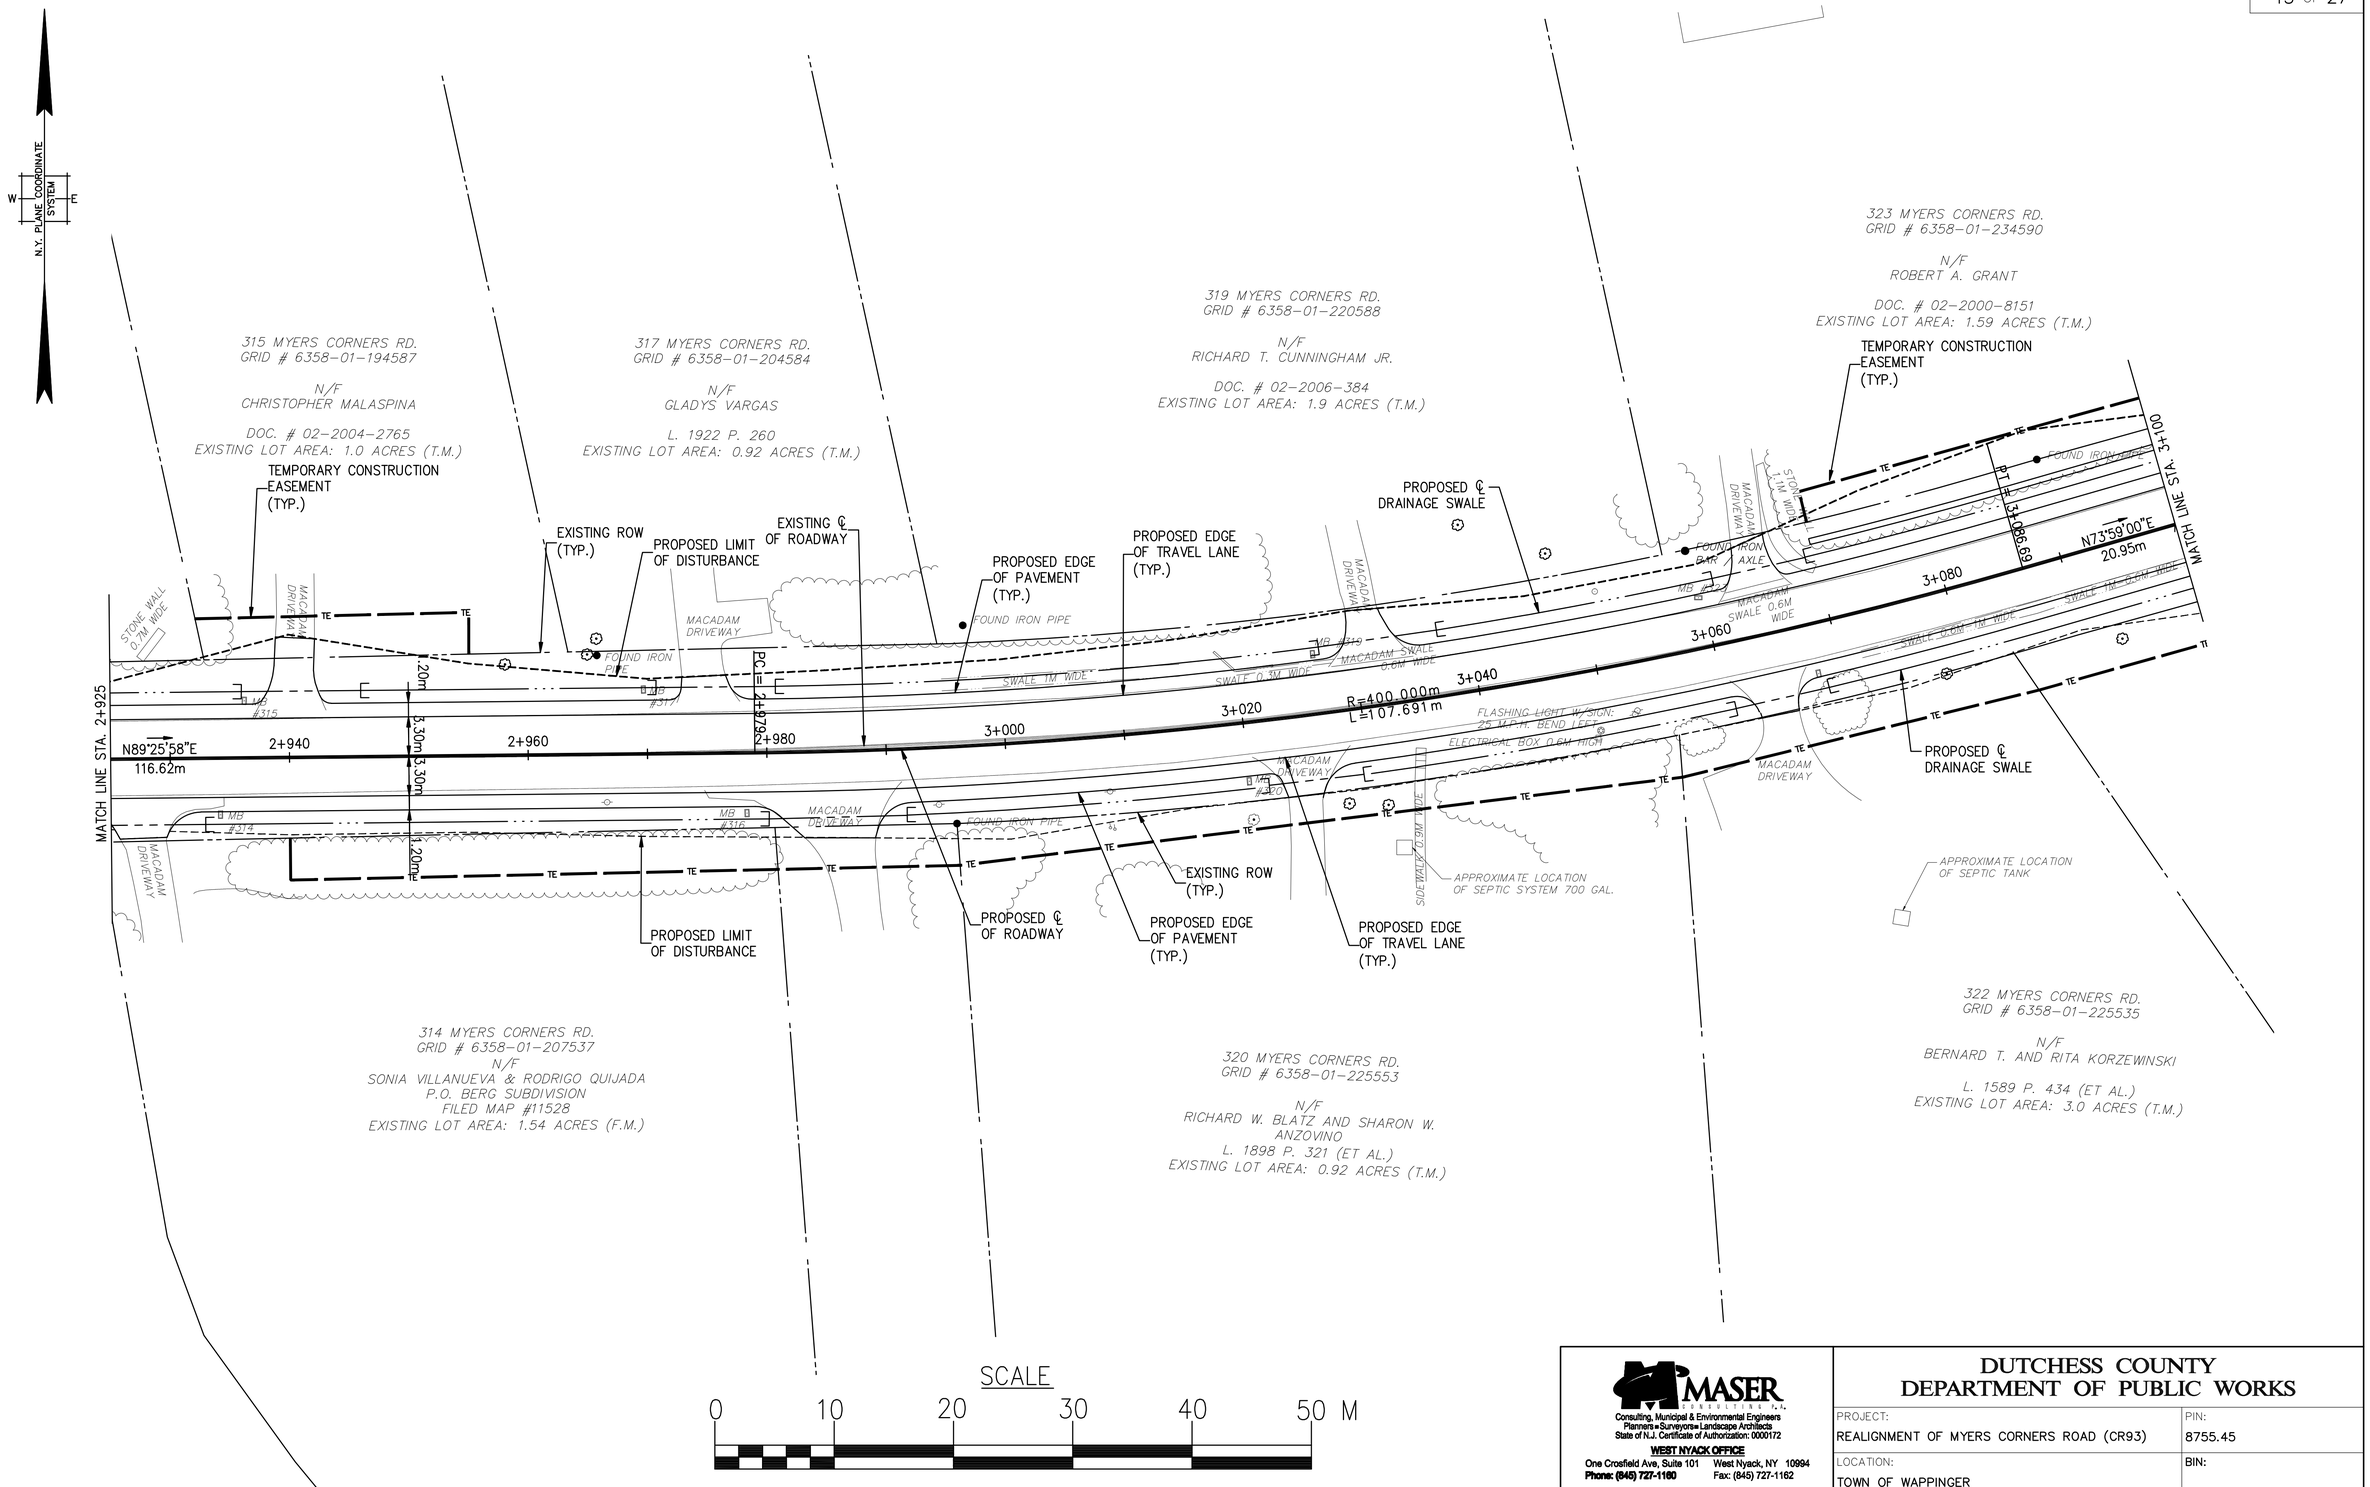

MASER CONSULTING P.A.
Consulting, Municipal & Environmental Engineers
Planners • Surveyors • Landscape Architects
State of N.J. Certificate of Authorization: 0000172
WEST NYACK OFFICE
One Crosfield Ave, Suite 101 West Nyack, NY 10994
Phone: (845) 727-1160 Fax: (845) 727-1162

DUTCHESS COUNTY DEPARTMENT OF PUBLIC WORKS

PROJECT:	PIN:
REALIGNMENT OF MYERS CORNERS ROAD (CR93)	8755.45
LOCATION:	BIN:
TOWN OF WAPPINGER	

DES.	DR.	CK.	DRAWING TITLE:	DATE:	DRAWING NUMBER:
SG	SG	DL	PROPOSED GENERAL PLAN – 12 ALTERNATIVE 4 – 70 KM/HR (45 MPH) SPEED WITH 60 KM/HR (40 MPH) SPEED AT SELECT LOCATIONS	AUGUST 2013	PGP-12

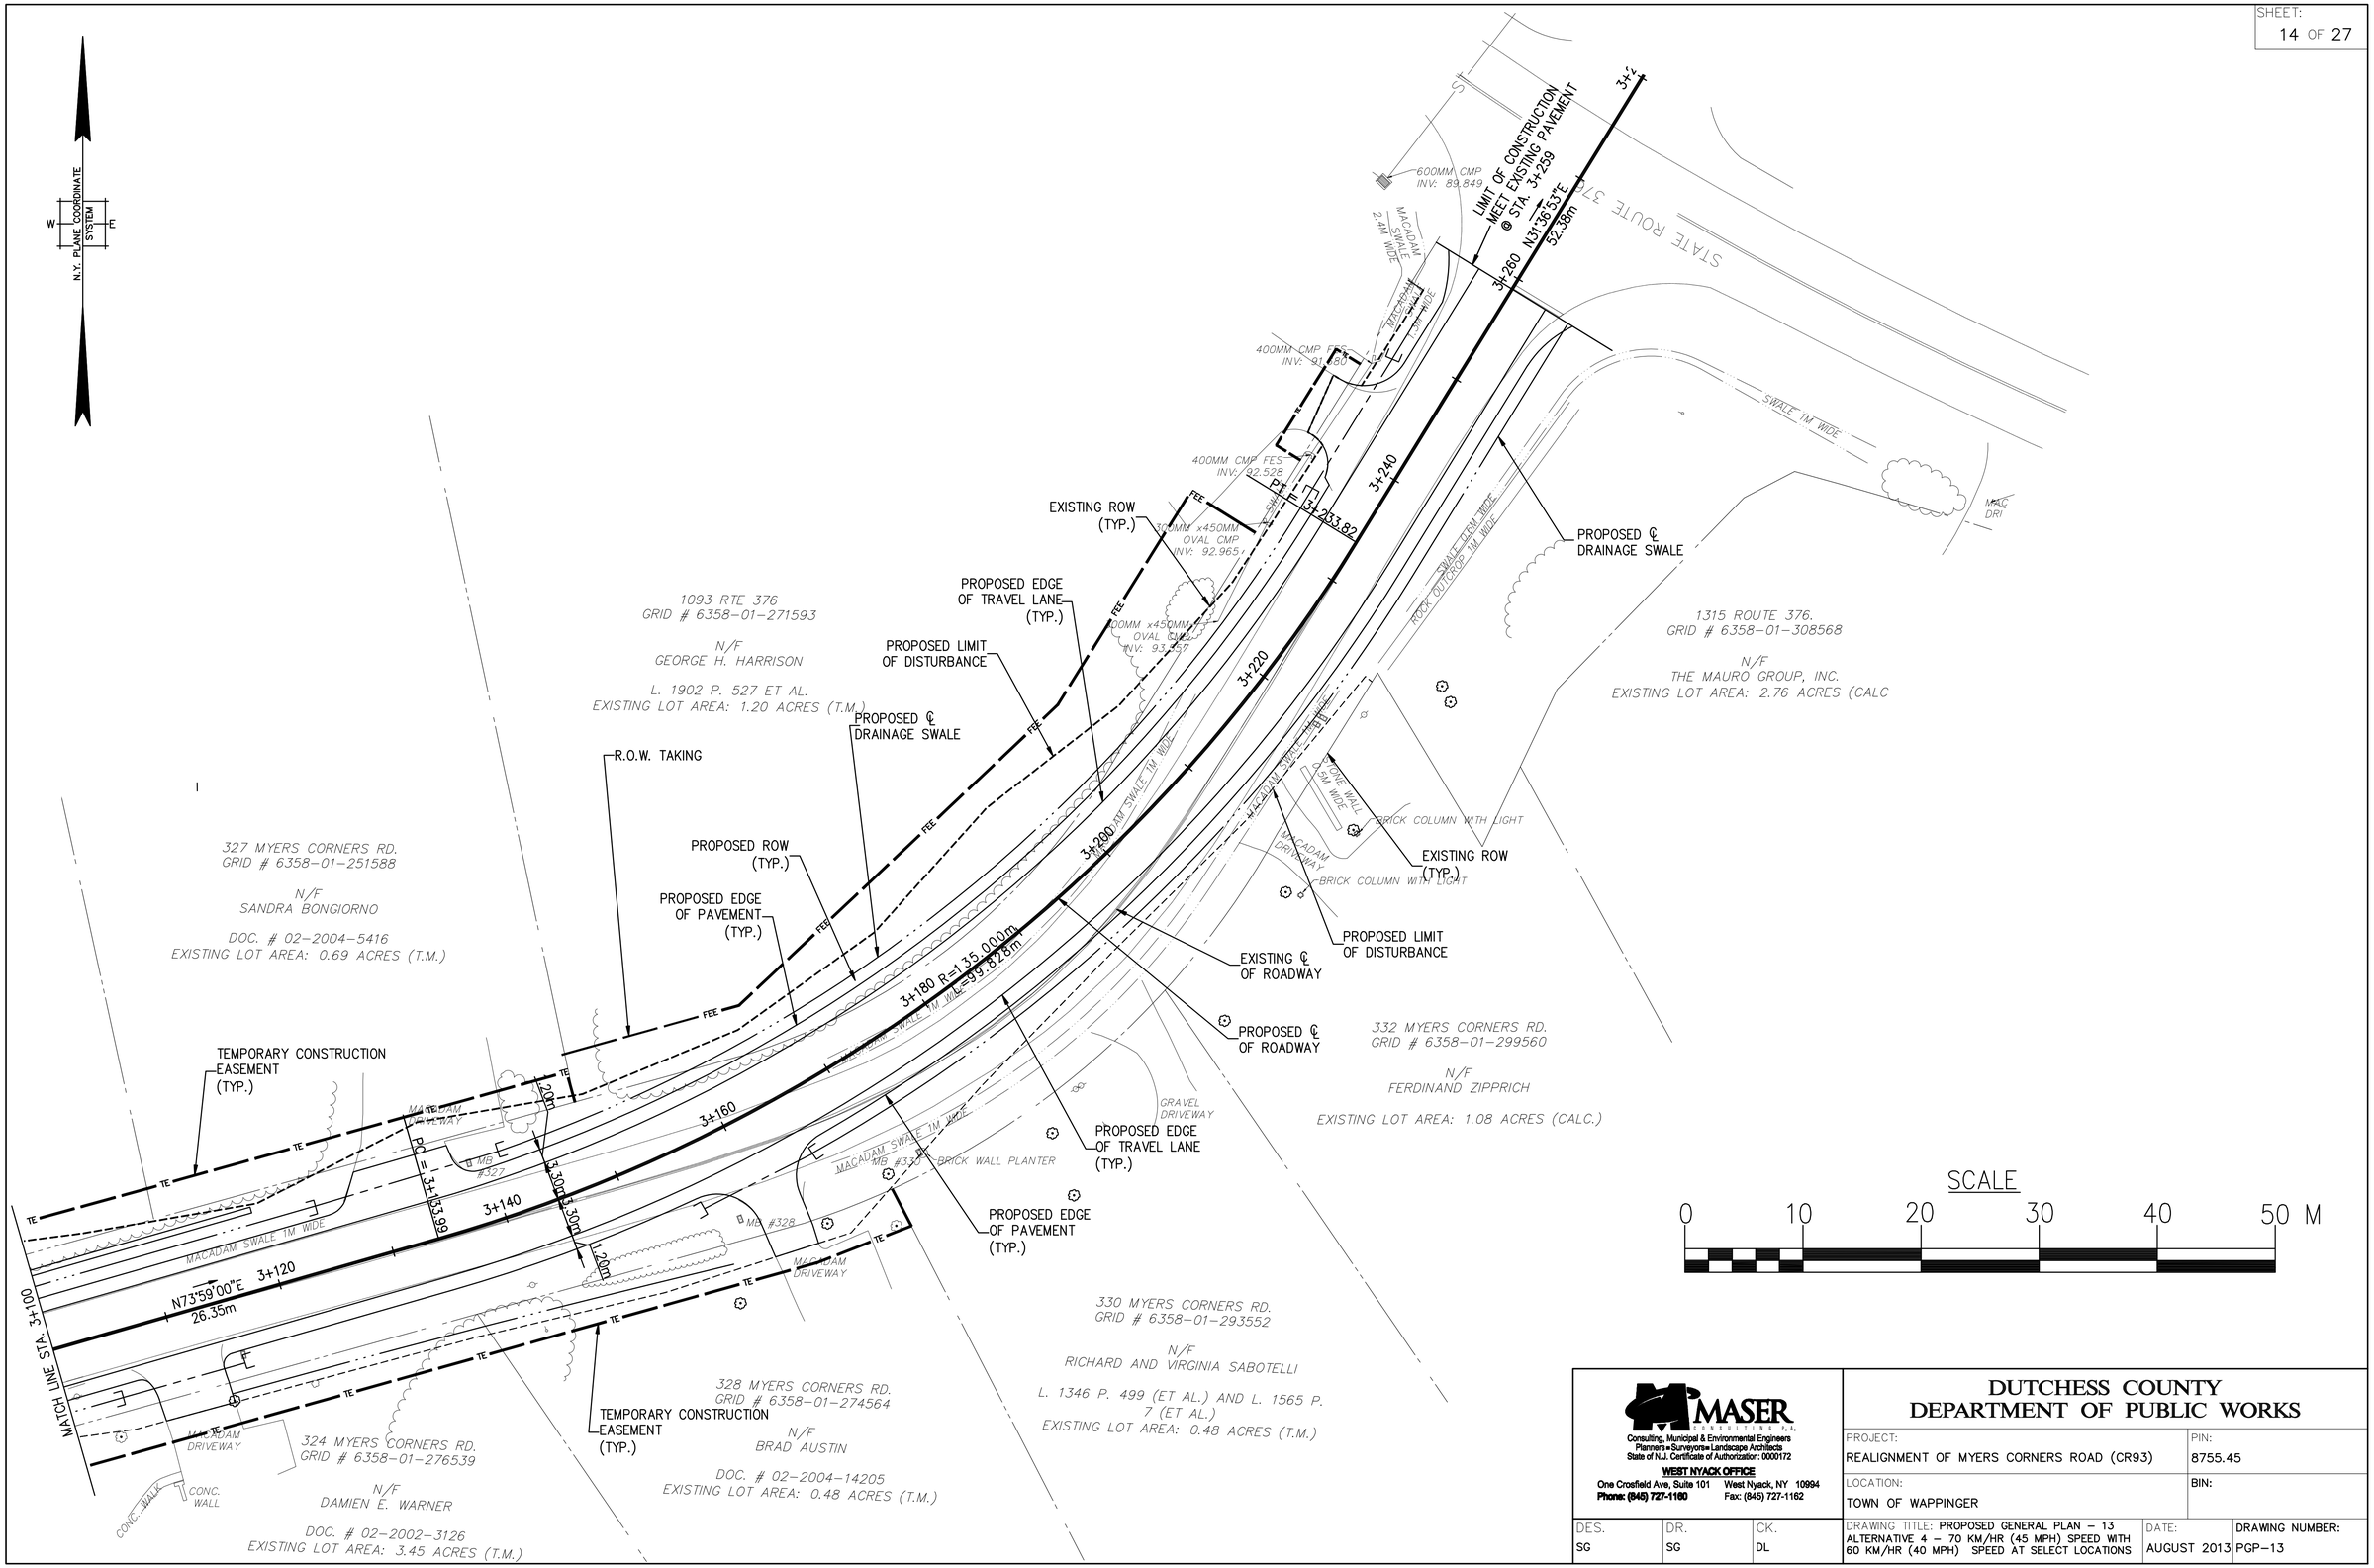

MASER CONSULTING P.A.
Consulting, Municipal & Environmental Engineers
Planners • Surveyors • Landscape Architects
State of N.J. Certificate of Authorization: 0000172
WEST NYACK OFFICE
One Crosfield Ave, Suite 101 West Nyack, NY 10994
Phone: (845) 727-1160 Fax: (845) 727-1162

DUTCHESS COUNTY DEPARTMENT OF PUBLIC WORKS

PROJECT: REALIGNMENT OF MYERS CORNERS ROAD (CR93)	PIN: 8755.45
LOCATION: TOWN OF WAPPINGER	BIN:
DRAWING TITLE: PROPOSED GENERAL PLAN – 13 ALTERNATIVE 4 – 70 KM/HR (45 MPH) SPEED WITH 60 KM/HR (40 MPH) SPEED AT SELECT LOCATIONS	DATE: AUGUST 2013 / DRAWING NUMBER: PGP–13

DES.	DR.	CK.
SG	SG	DL